PART OF N.W. 1/4 OF SEC. 27 & N.E. 1/4 OF SEC. 28, T. 7N., R. 1W., S.L.B.&M.

INDIAN HILLS SUBDIVISION NO. 1

TAXING UNIT: 10

LOTS 1 TO 7 & 16 TO 20

PREFIX: 16-055

NORTH OGDEN CITY

SCALE 1" = 50'

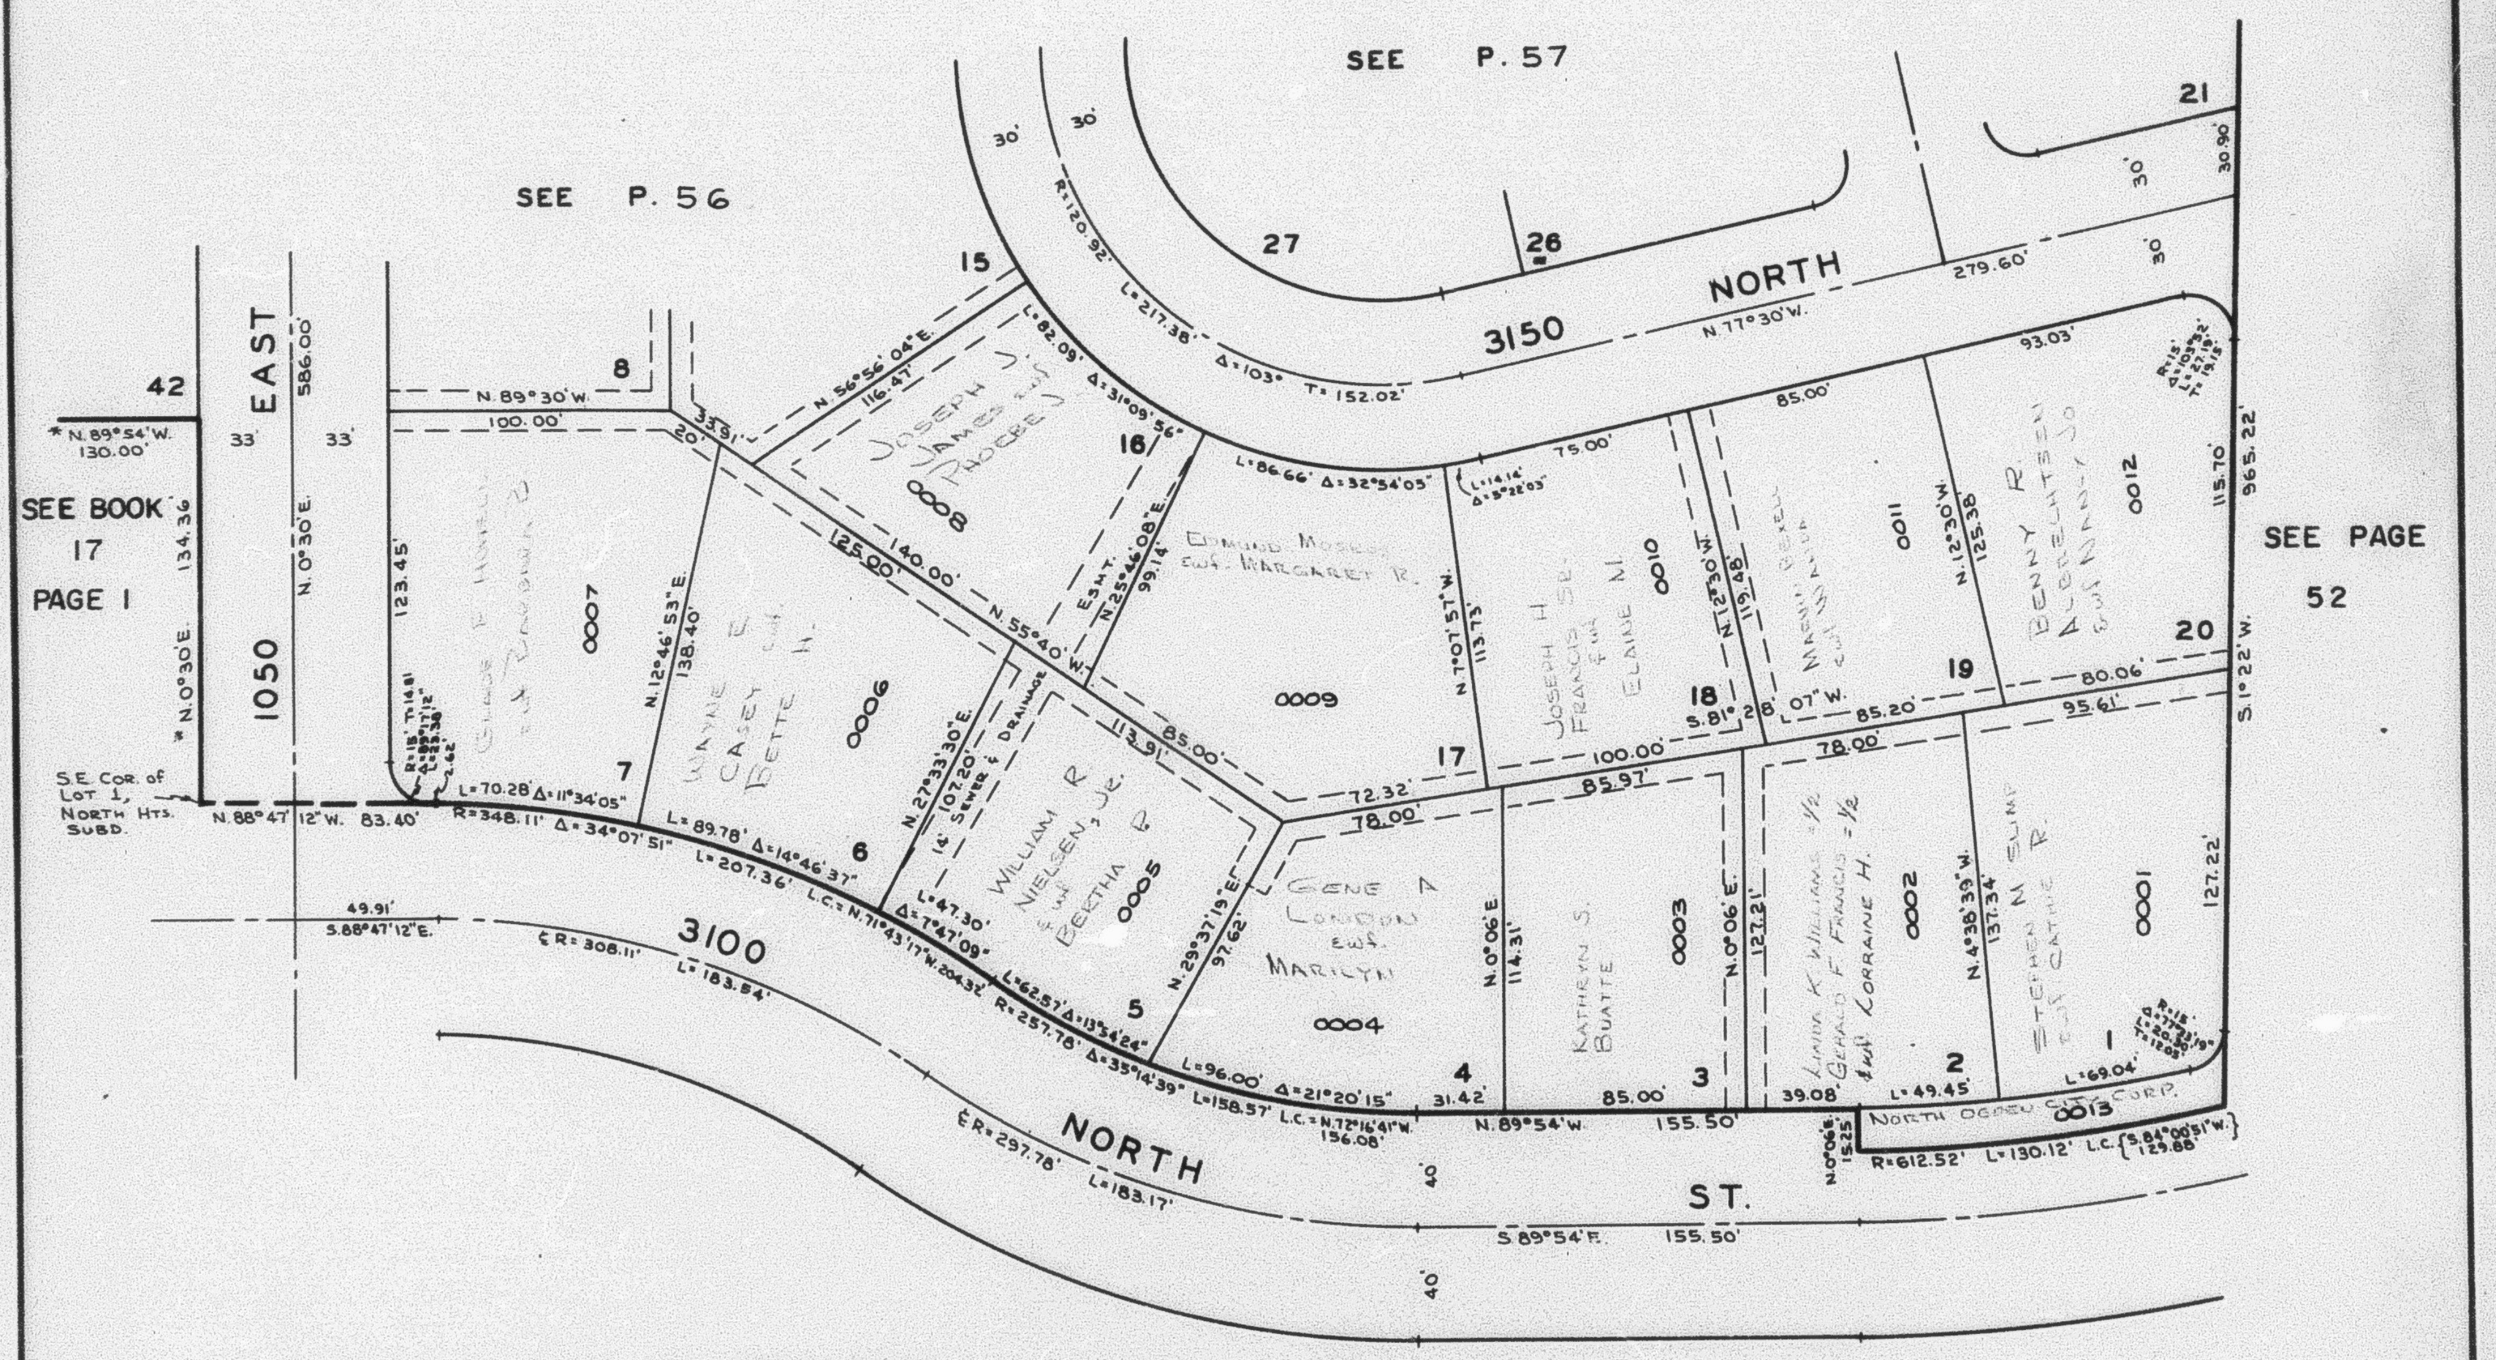

NOTE: 7' UTILITY & DRAINAGE EASEMENT EACH SIDE OF PROPERTY AS INDICATED BY DASHED LINES.

NOTE: THE BEARING N.0°30'E. AS SHOWN ON THE ℄ OF 1050 EAST STREET WAS USED AS THE BASIS FOR DETERMINATION OF ALL BEARINGS RELATIVE TO THIS SUBDIVISION. THE ℄ OF 1050 EAST STREET IS ALSO THE SECTION LINE.
* N.0°30'E. EQUALS N.0°32'52"E. NORTH HEIGHTS SUBD.
* N.89°54'W. EQUALS N.89°51'08"W. NORTH HEIGHTS SUBD.

NOTE: SEE ORIGINAL PLAT IN BOOK 15, PAGE 97, FOR COMPLETE ENGINEERING DATA.

R.B. 8-68