PART OF S.W. 1/4 OF N.E. 1/4 OF SEC. 19, T.7N., R.1W., S.L.B. & M.

SKYLINE ESTATES SUBDIVISION NO. 1

TOWN OF PLEASANT VIEW

SCALE 1" = 50'

TAXING UNIT: 11

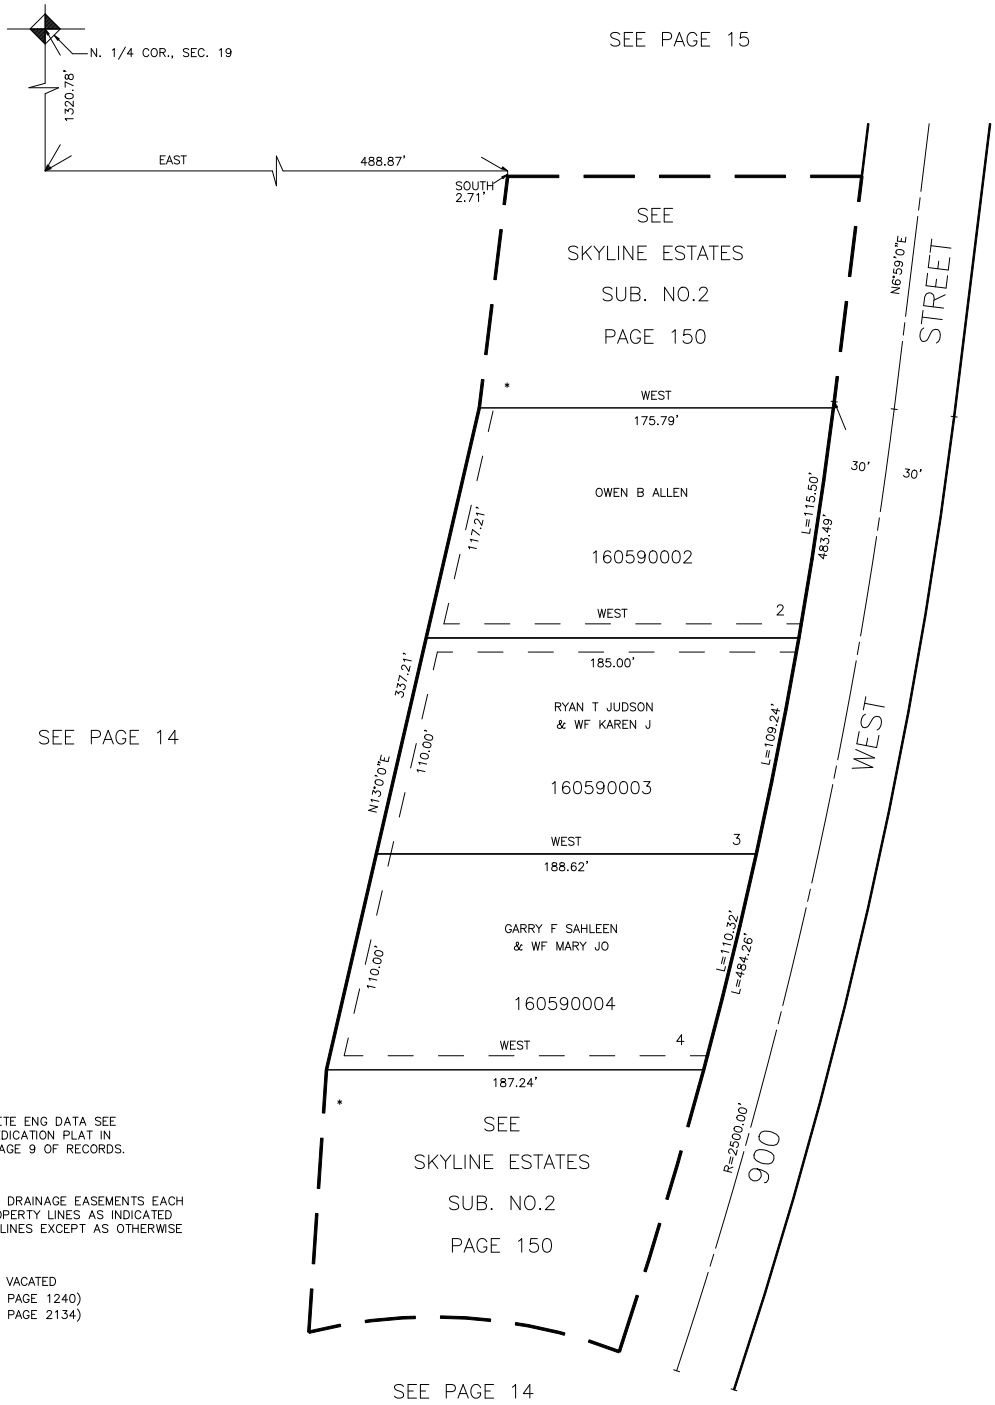

FOR COMPLETE ENG DATA SEE ORIGINAL DEDICATION PLAT IN BOOK 17, PAGE 9 OF RECORDS.

7' UTILITY & DRAINAGE EASEMENTS EACH SIDE OF PROPERTY LINES AS INDICATED BY DASHED LINES EXCEPT AS OTHERWISE SHOWN.

*EASEMENTS VACATED
(BOOK 1632 PAGE 1240)
(BOOK 1634 PAGE 2134)