PART OF N.E. 1/4 OF SEC. 19 & N.W. 1/4 OF SEC. 20, T.7N., R.1W., S.L.B. & M.

MAJESTIC HEIGHTS SUBDIVISION NO. 6

LOTS 132–143, 153, 154

TAXING UNIT: 39

IN PLEASANT VIEW CITY

SCALE 1" = 60'

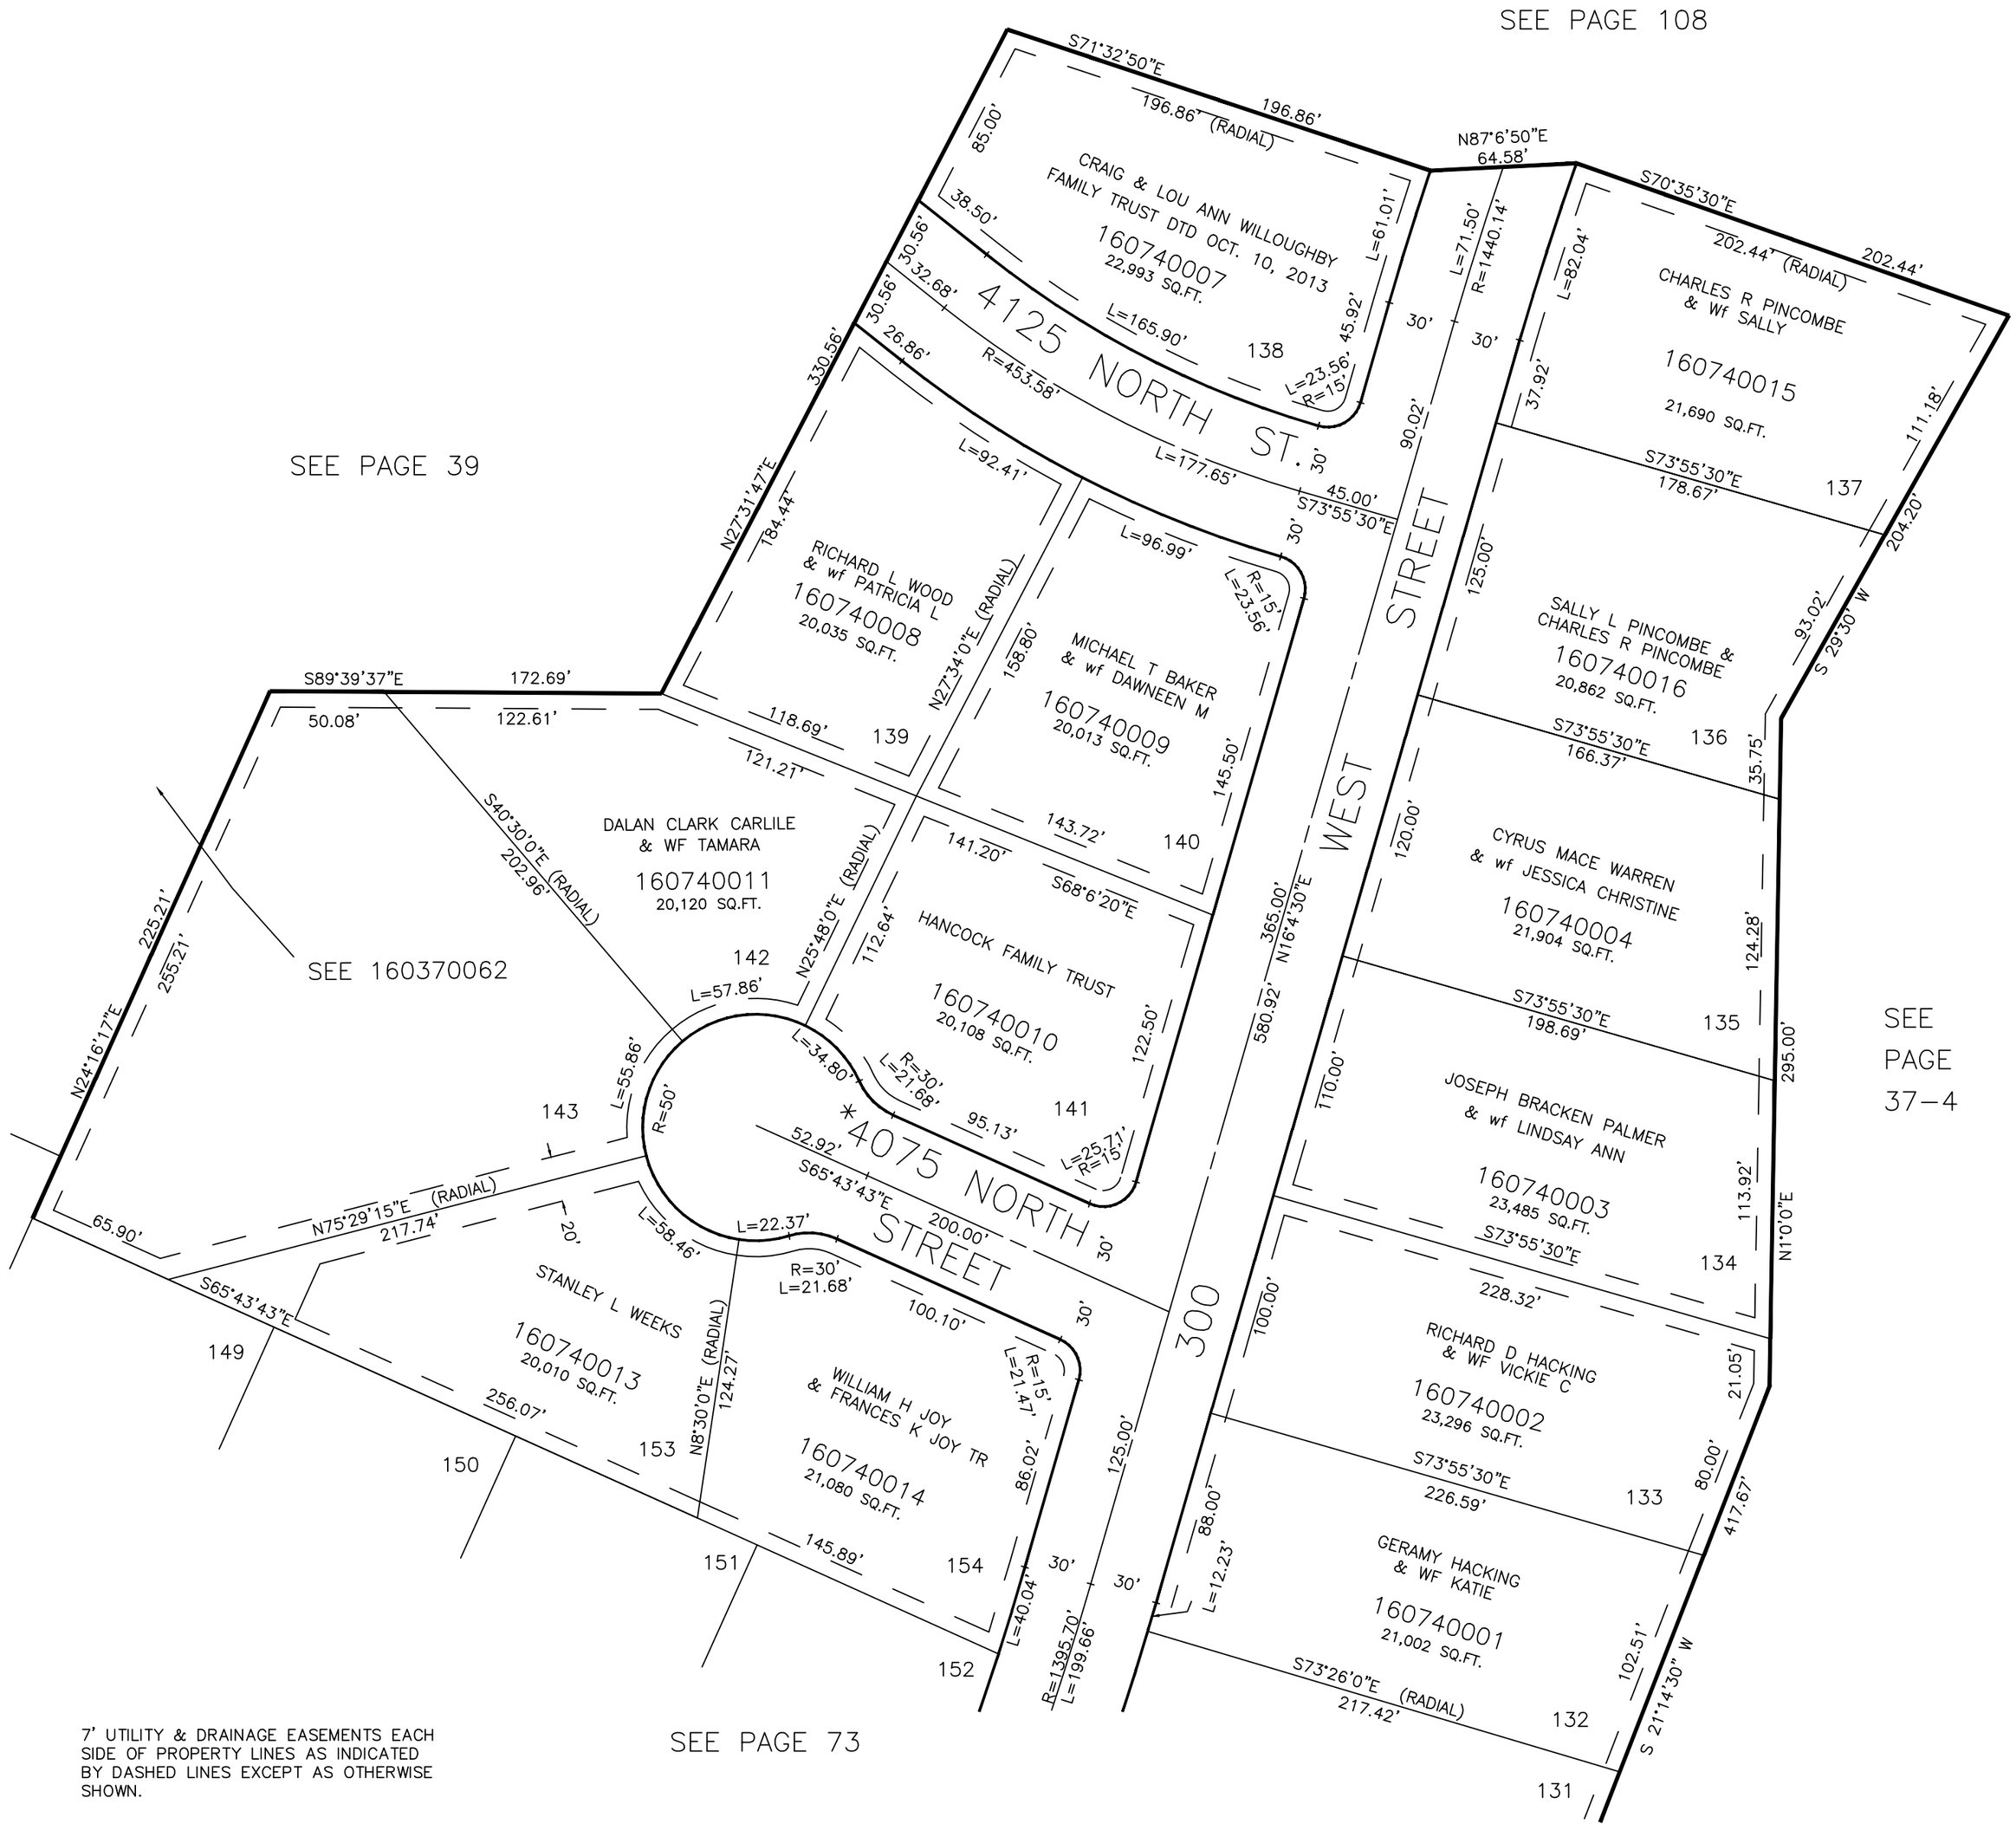

7' UTILITY & DRAINAGE EASEMENTS EACH SIDE OF PROPERTY LINES AS INDICATED BY DASHED LINES EXCEPT AS OTHERWISE SHOWN.

FOR COMPLETE ENG DATA SEE ORIGINAL DEDICATION PLAT IN BOOK 19, PAGE 99 OF RECORDS.

* SEE CORR. AFFT 1695–240 21–DEC–1993