

PART SE 1/4 SEC. 20, T7N. R1W. S.L.B. & M.
LAKEVIEW HEIGHTS SUBDIVISION - PHASE 1
 P.R.U.D.

85

TAXING UNIT: 10

AMENDED PLAT 1986, SHEET 1B

(AMENDED PLAT NO. 2)


LOTS 143, 144, 156-161, 163

LOTS 164, 166, 168-174, 176

NORTH OGDEN CITY

SCALE 1" TO 50'

EXCEPT WHERE OTHERWISE
 SHOWN ALL LOTS OWNED BY:
 HONORED BEN LOMOND CORP

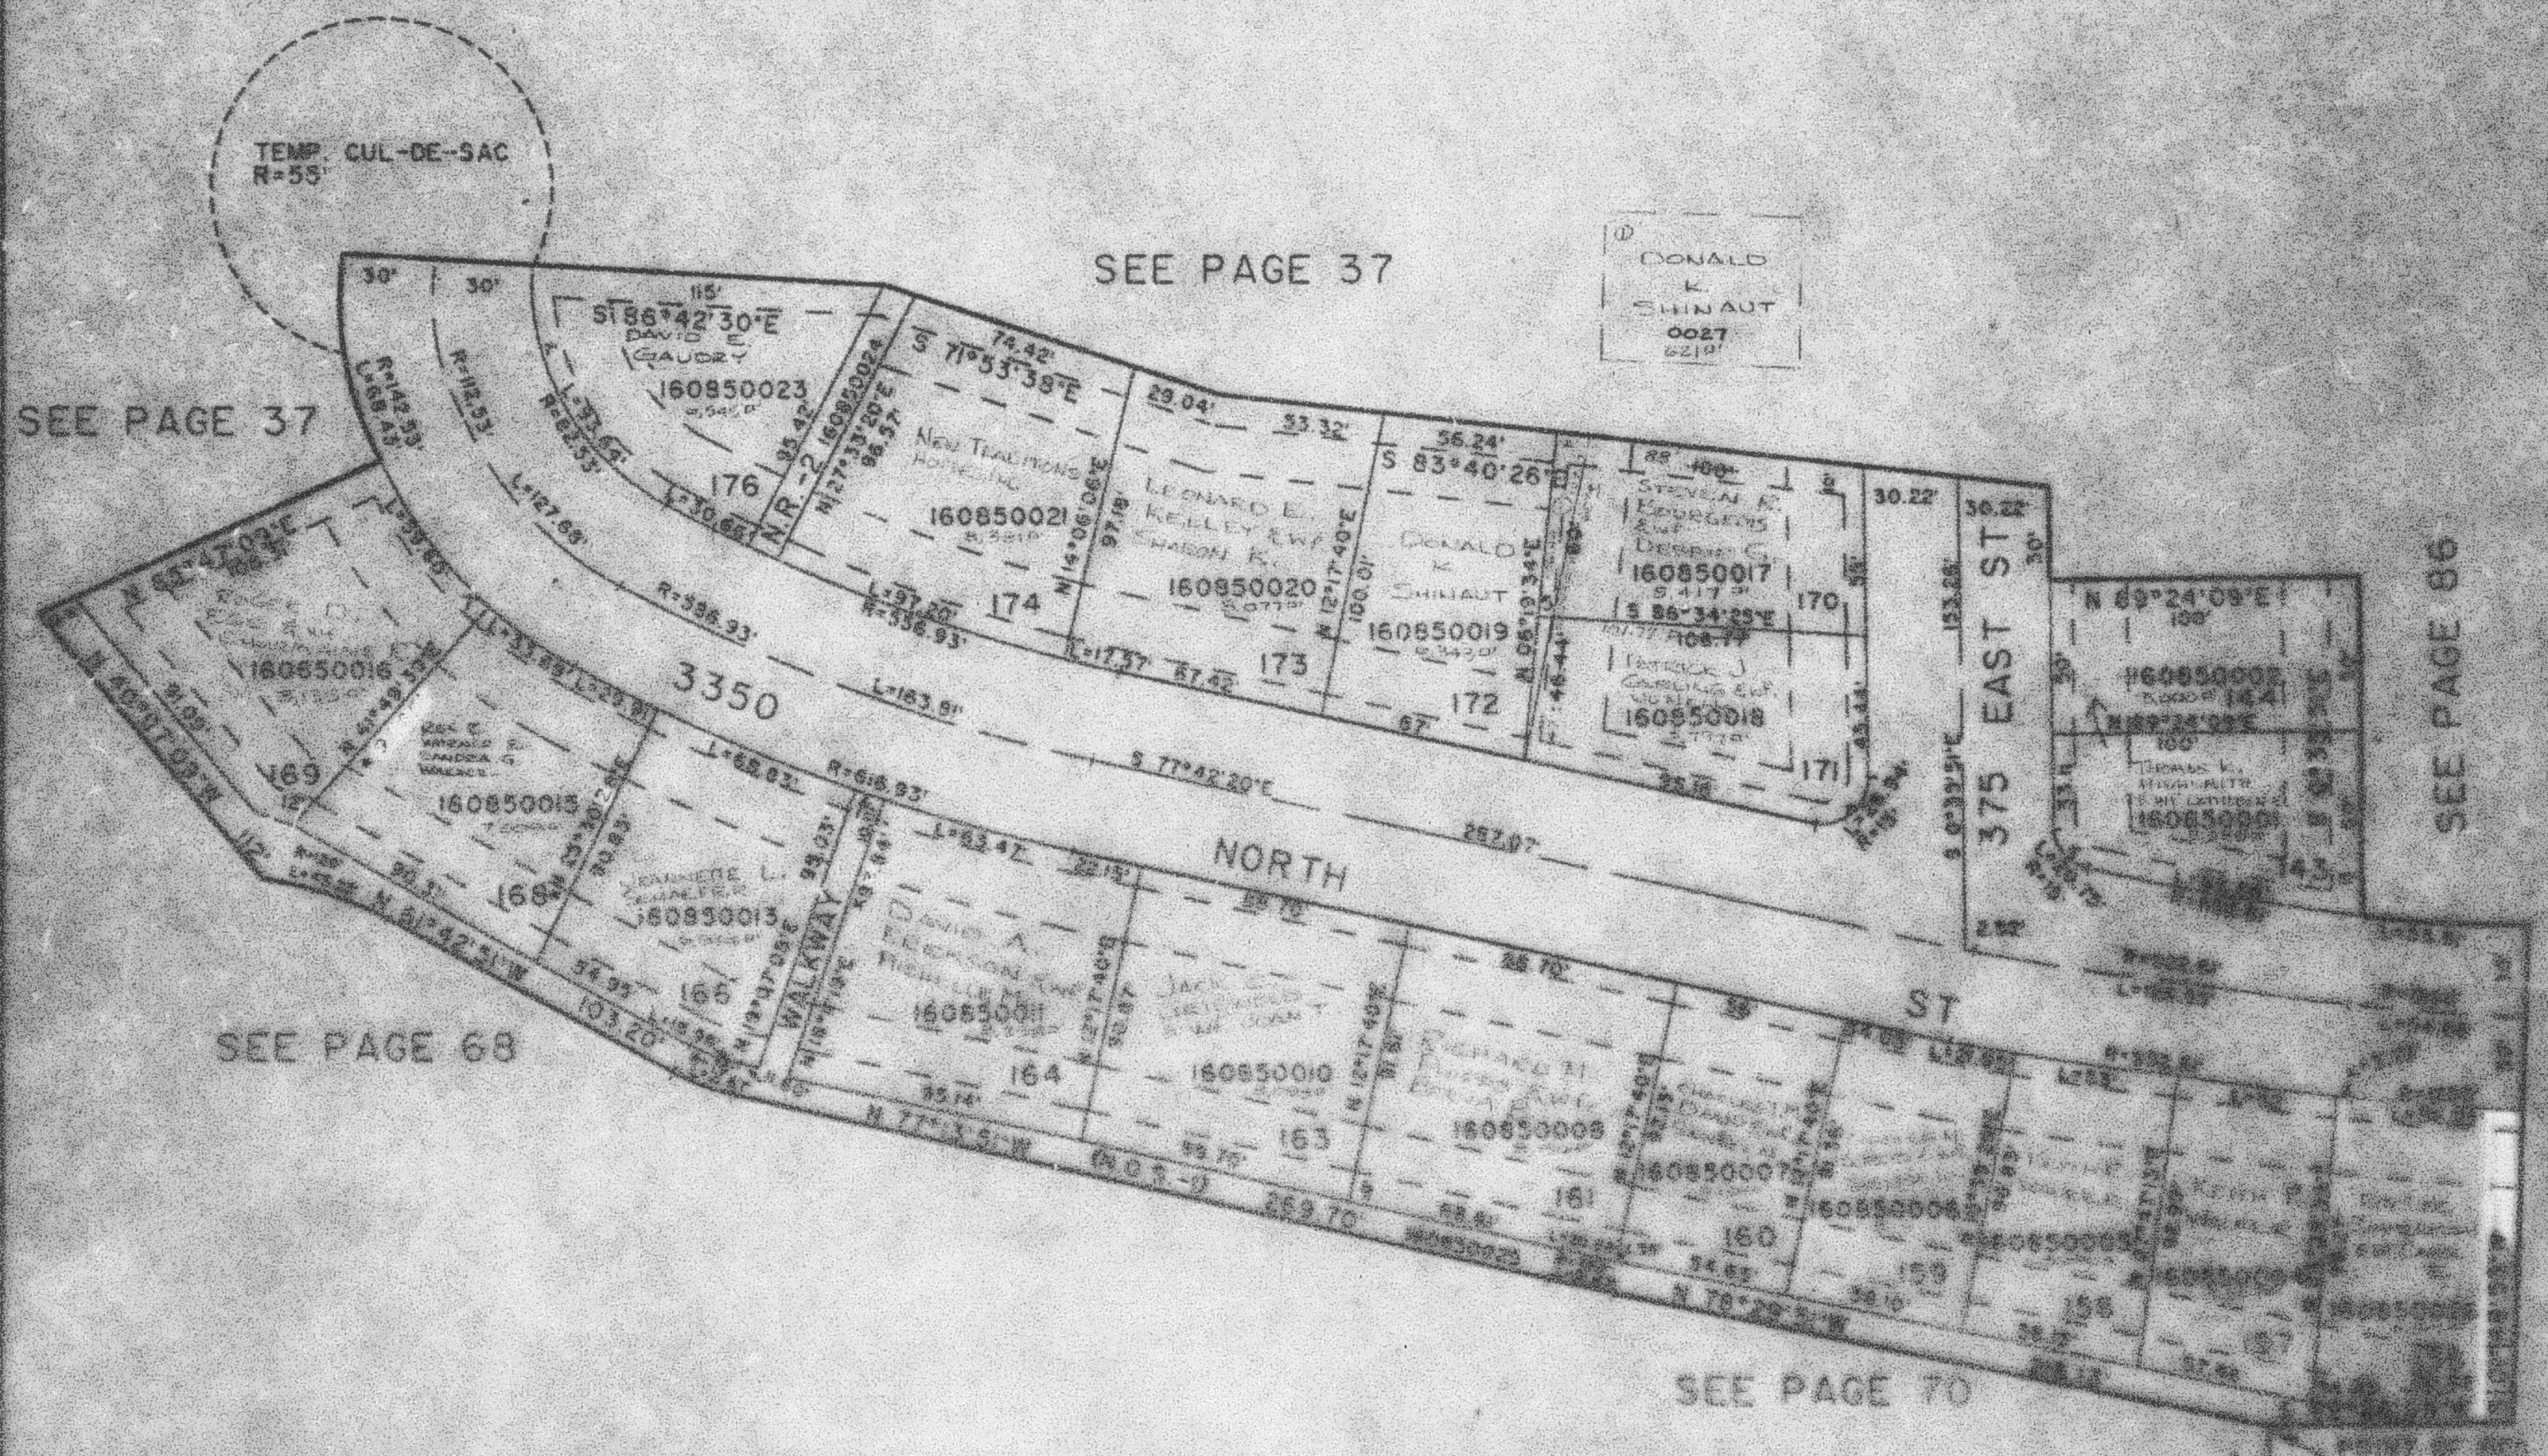

UTILITY & DRAINAGE EASEMENTS
 SHOWN BY DASHED LINES
 EXCEPT AS OTHERWISE SHOWN

FOR COMPLETE ENG. DATA
 SEE ONLY ENG. PLAT IN
 BOOK 55 PAGE 59

NOTE: SEE CONSTRUCTION
 APPROVAL (1986-1988)

SEE PAGE 70