

PART 9E 1/4 SEC. 20, T7N. R1W. S.L.B. S.M.
LAKEVIEW HEIGHTS SUBDIVISION - PHASE 1
P.R.U.D.

TAXING UNIT: 10

AMENDED PLAT 1986, SHEET 18


(AMENDED PLAT NO. 2)

LOTS 143, 144, 156-161, 163

LOTS 164, 166, 168-174, 176

NORTH OGDEN CITY

SCALE 1" TO 50'

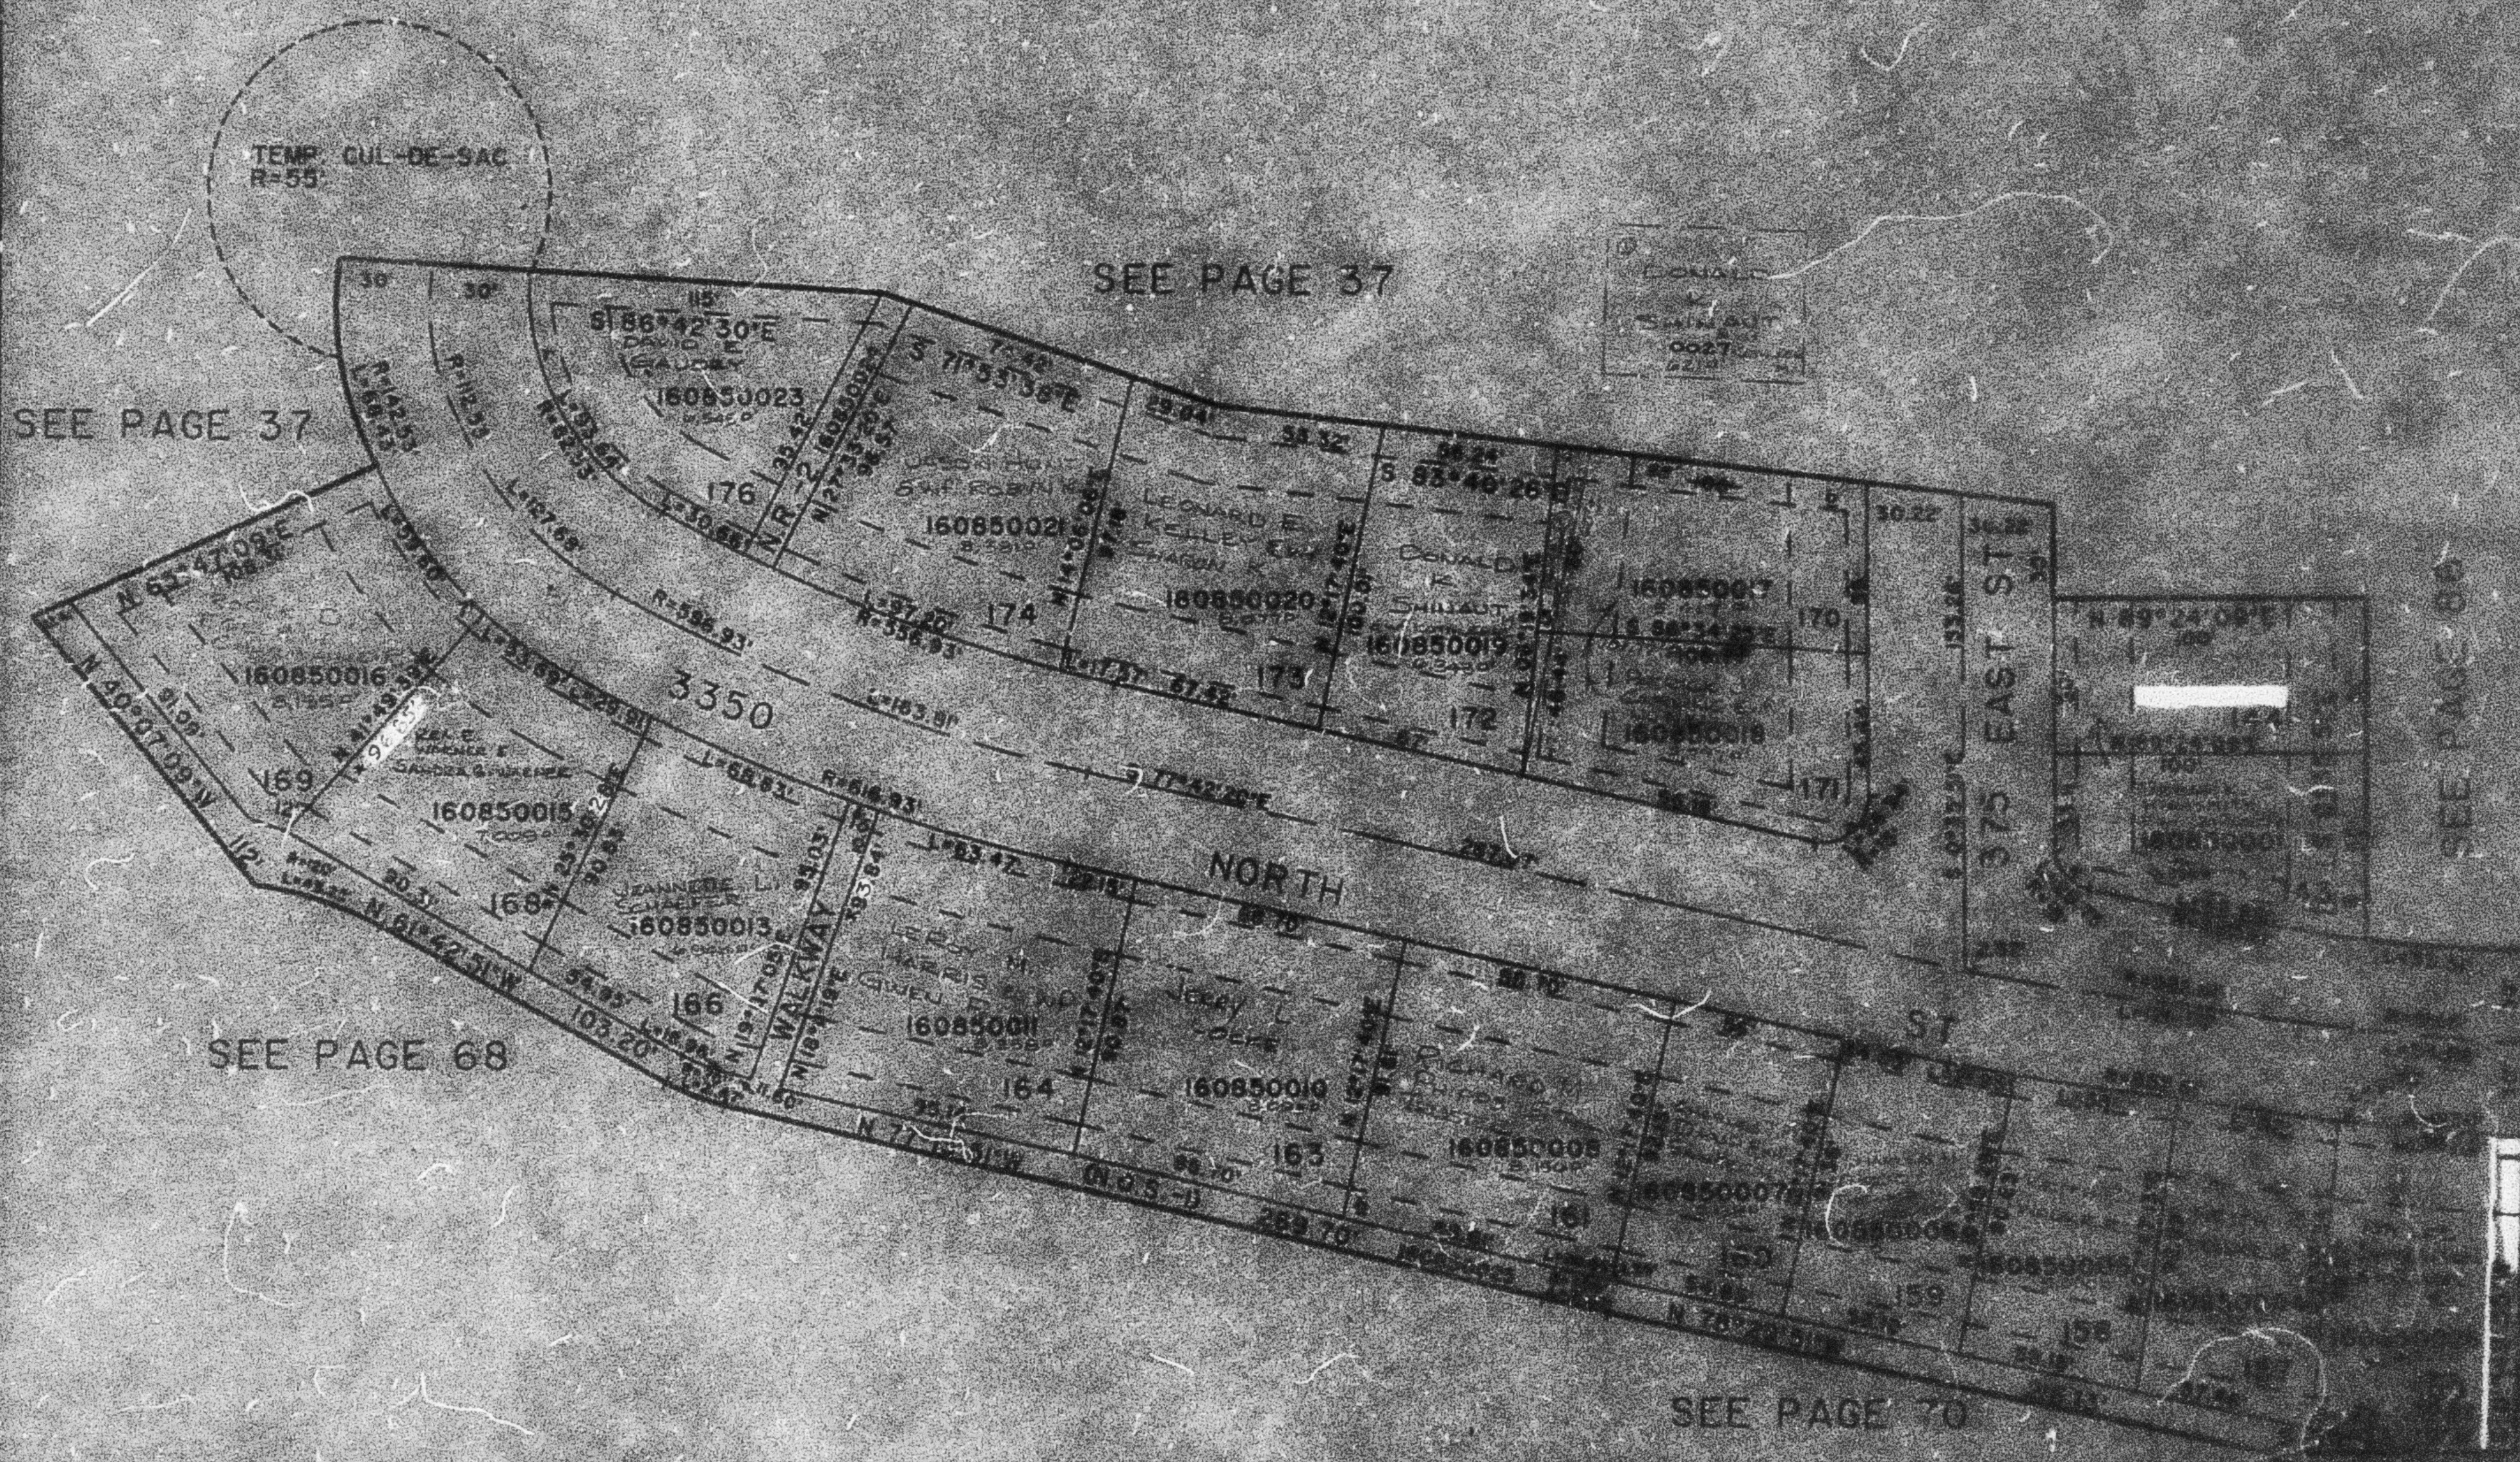

7' UTILITY & DRAINAGE EASEMENTS
EACH SIDE OF PROPERTY LINES
AS INDICATED BY DASHED LINES
EXCEPT AS OTHERWISE SHOWN

FOR COMPLETE ENG. DATA
SEE ORIG. DEED PLAT IN
BOOK 25 PAGE 53

* NOTE: SEE CORRECTION
APPENDIX (1931-1934)