PART SE 1/4 SEC. 20, T.7N., R.1W., S.L.B. & M.

LAKEVIEW HEIGHTS SUBDIVISION–PHASE 1

P.R.U.D.

TAXING UNIT: 10

AMENDED PLAT 1986, SHEET 1B

(AMENDED PLAT NO. 2)

LOTS 143, 144, 156–161, 163

LOTS 164, 166, 168–174, 176

IN NORTH OGDEN CITY

SCALE 1"=50'

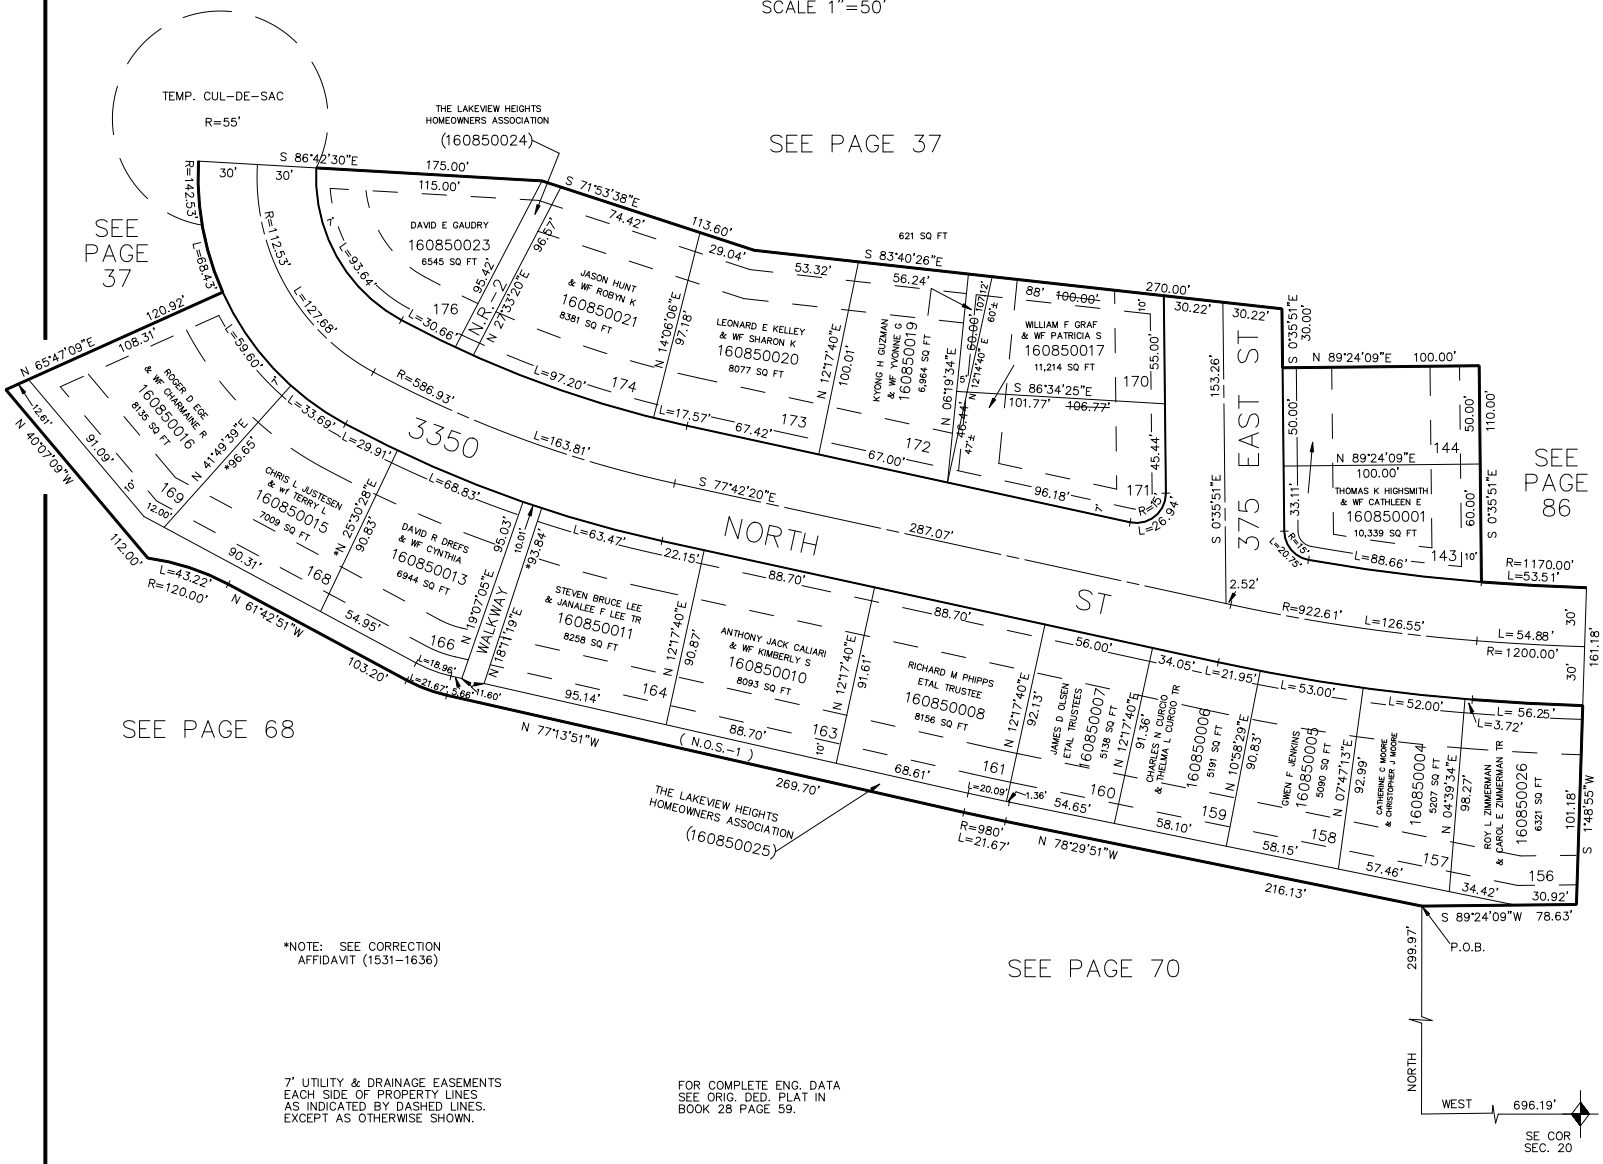

*NOTE: SEE CORRECTION AFFIDAVIT (1531–1636)

7' UTILITY & DRAINAGE EASEMENTS EACH SIDE OF PROPERTY LINES AS INDICATED BY DASHED LINES. EXCEPT AS OTHERWISE SHOWN.

FOR COMPLETE ENG. DATA SEE ORIG. DED. PLAT IN BOOK 28 PAGE 59.

S.H.L. 11–86