PART OF S.W. 1/4 SEC. 21, T. 7 N., R. 1 W.

LAKEVIEW HEIGHTS SUBDIVISION, PHASE-1

AMENDED PLAT P.R.U.D.

LOTS 1-9 13-15 26 27 44-46

TAXING UNIT: 10

PREFIX: 16-094

IN NORTH OGDEN CITY

SCALE 1" = 50'

EXCEPT WHERE OTHERWISE SHOWN ALL LOTS OWNED BY:
• BEN LOMOND ESTATES

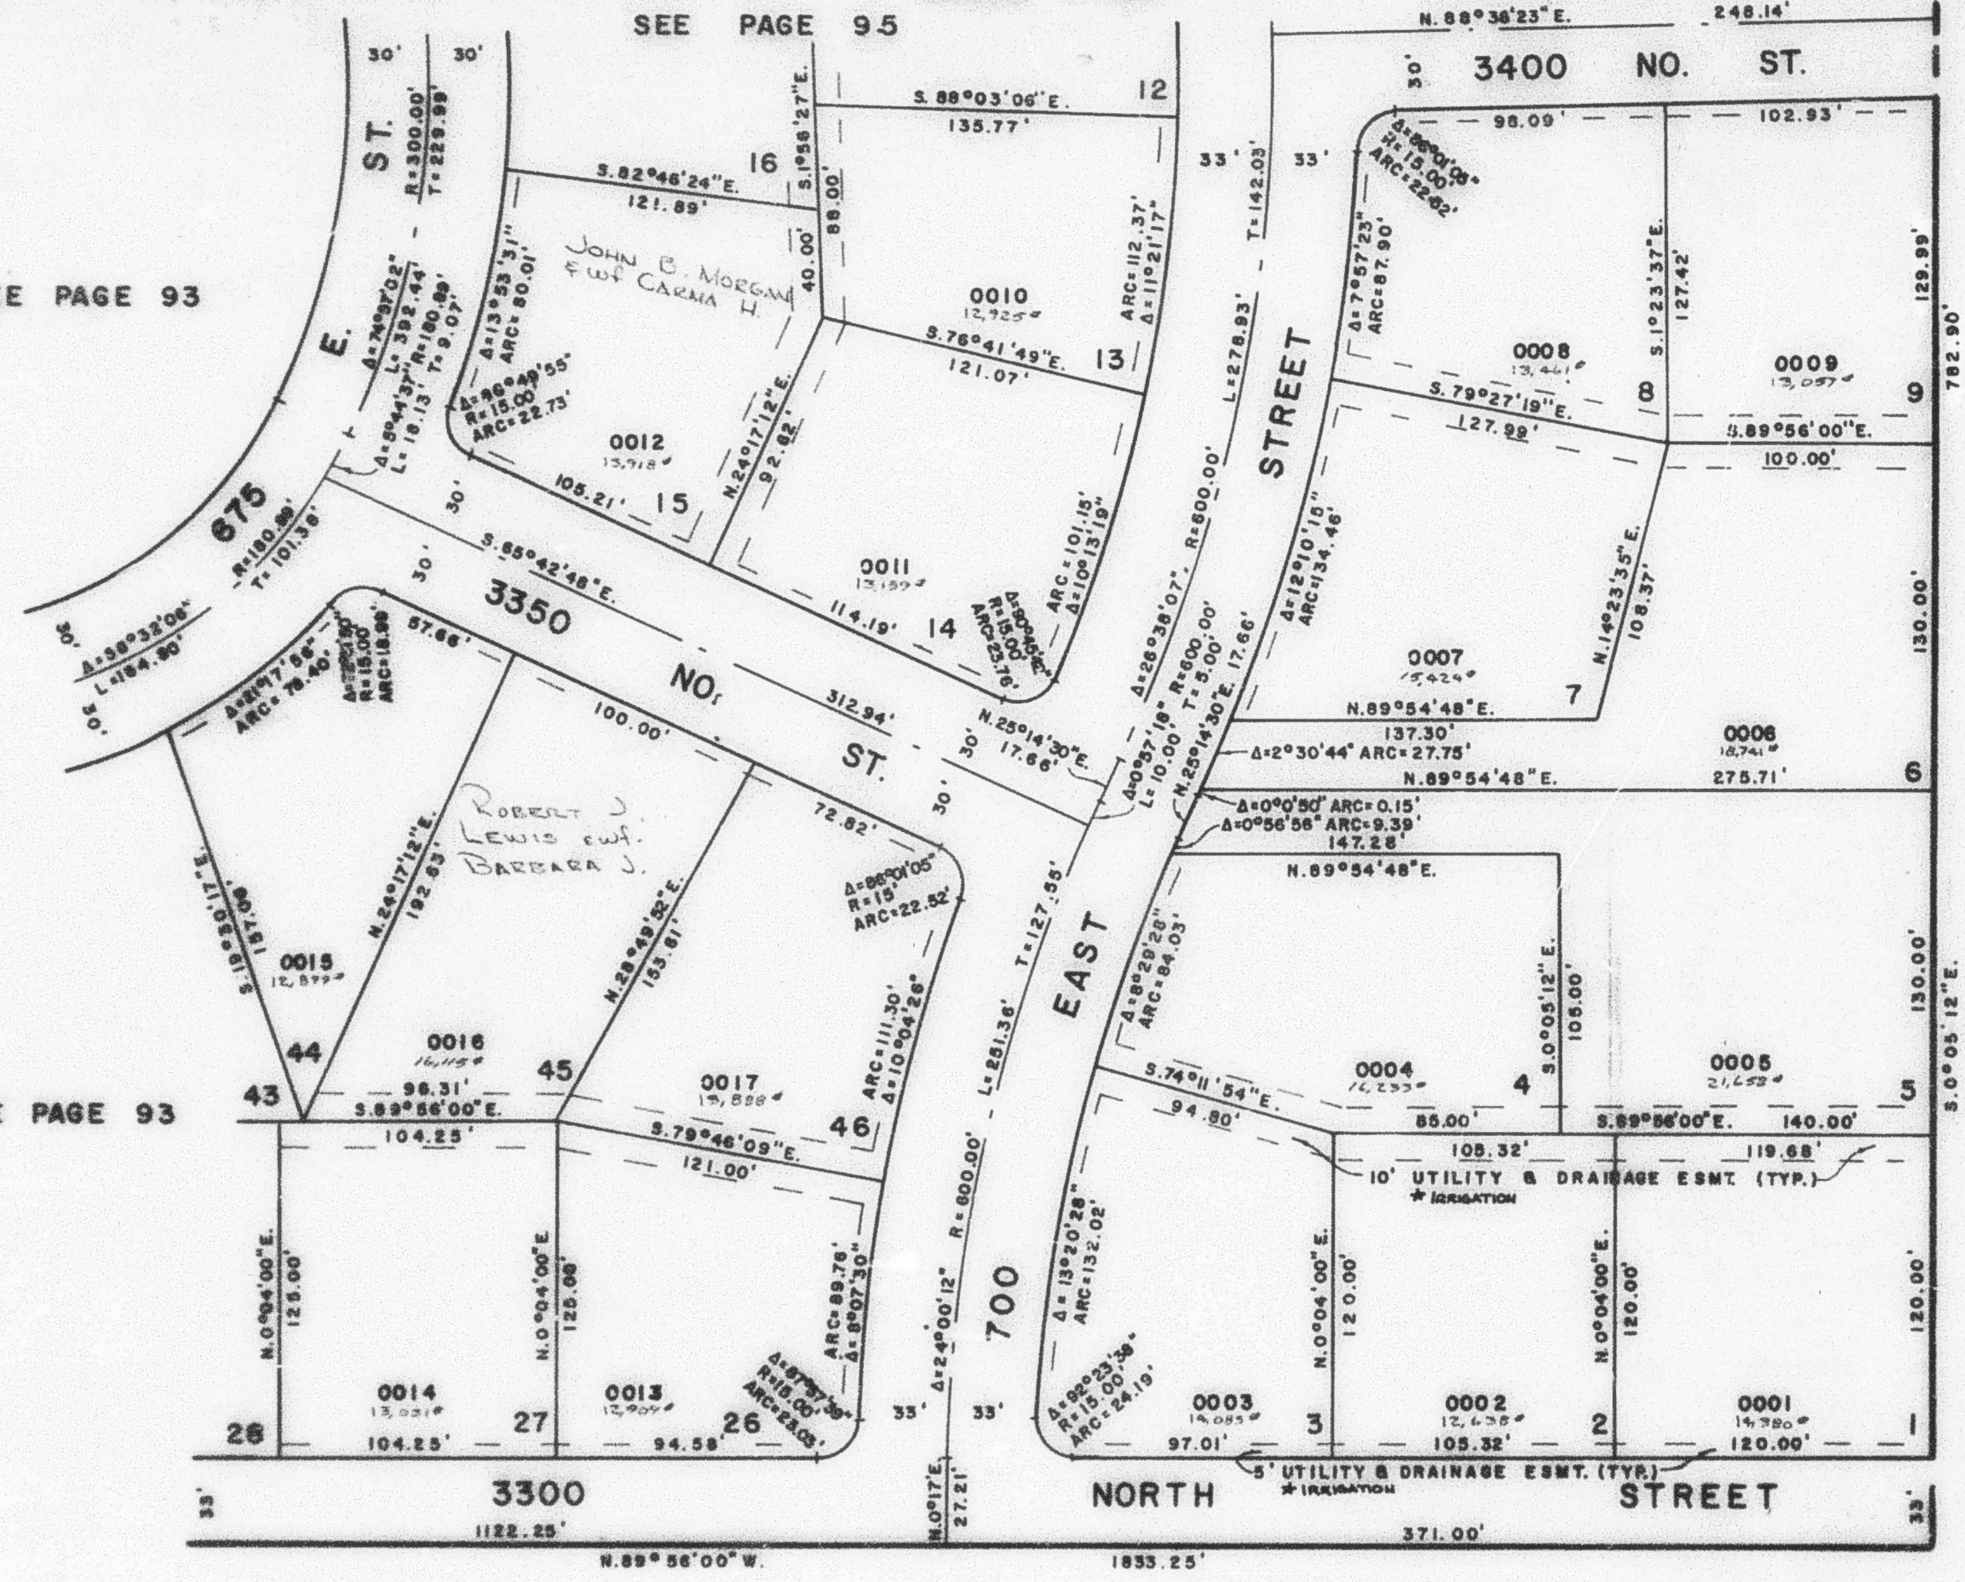

SEE BOOK 17, PAGE 1

FOR COMPLETE ENG. DATA
SEE ORIG. DED. PLAT IN
BOOK 23 75 TO 84
★ SEE CERTIFICATION
(1296-488)

G.W.G. 12-77