PART OF S.W. 1/4 OF SECTION 21, T.7N., R.1W., S.L.B. & M.

LAKEVIEW HEIGHTS SUBDIVISION PH 01 P.R.U.D

AMENDED PLAT

TAXING UNIT: 10

LOTS 1–9, 13–15, 26 & 27 44–46

IN NORTH OGDEN CITY

SCALE 1" = 50'

SEE PAGE 95

SEE PAGE 95

SEE PAGE 93

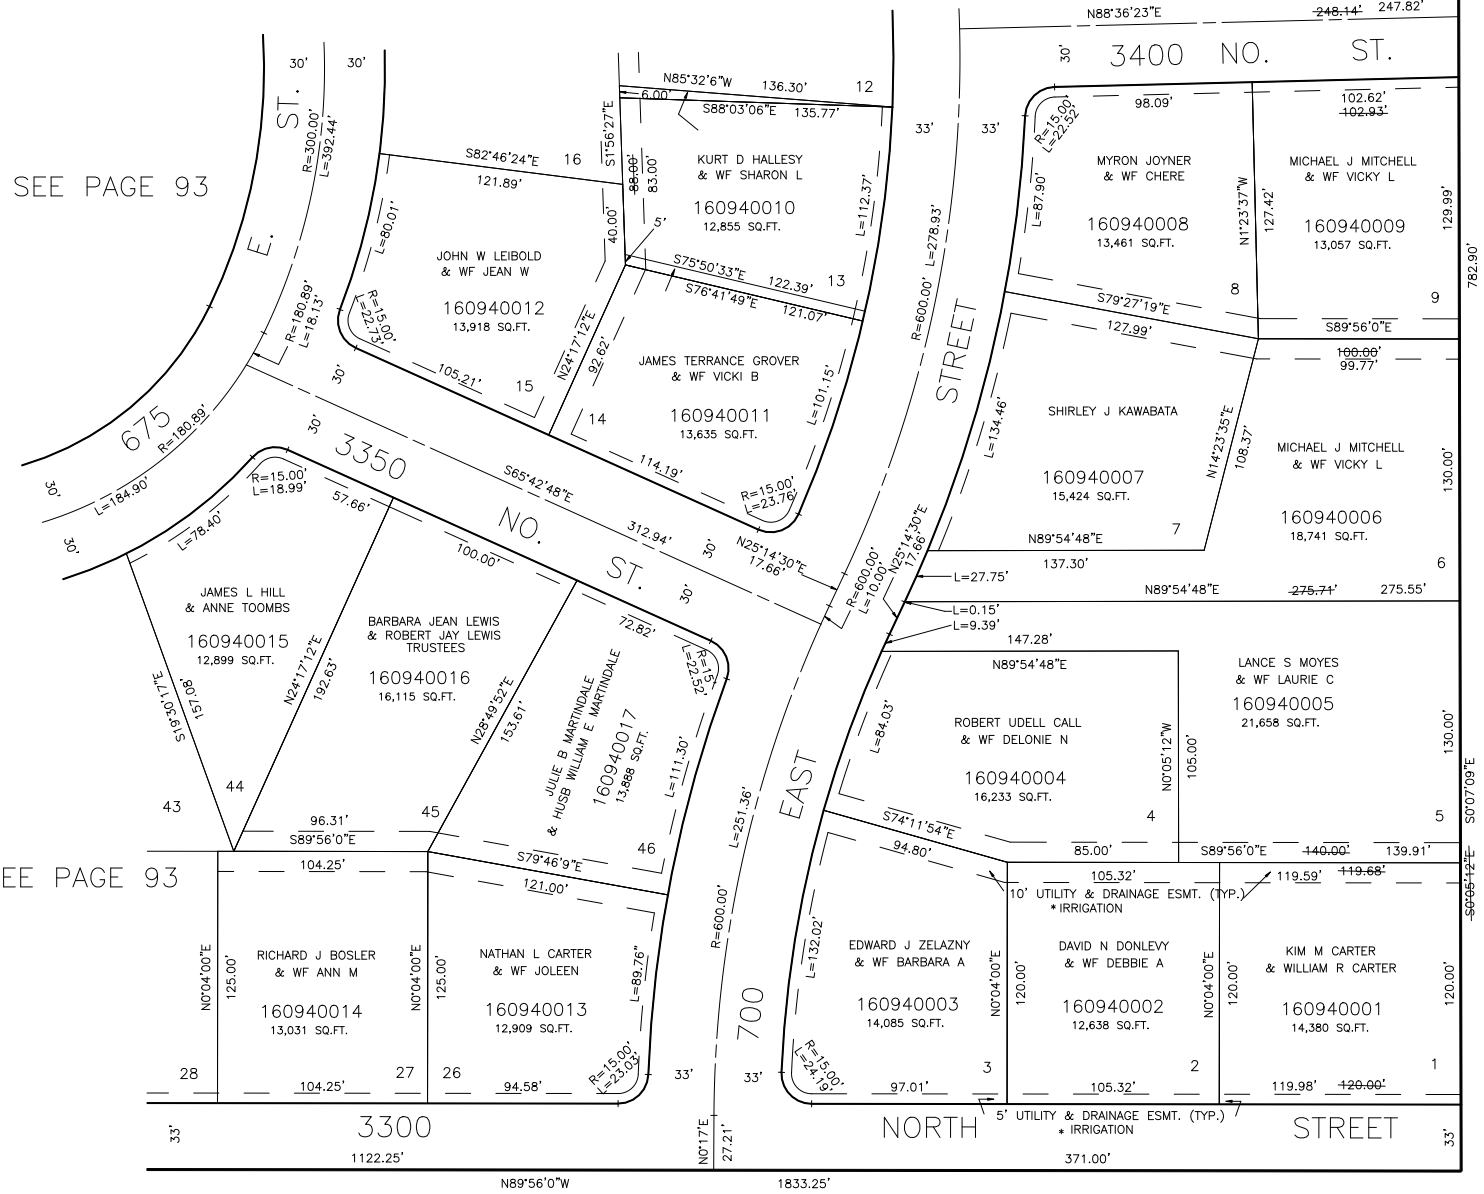

SEE PAGE 42

FOR COMPLETE ENG DATA SEE ORIGINAL DEDICATION PLAT IN BOOK 23, PAGES 75 TO 84 OF RECORDS.

*SEE CERTIFICATION (1296–429)

SEE PAGE 17, PAGE 1

G.W.G. 12–77