

PART OF N.W. 1/4 OF SEC. 27, T. 7N., R. 1W., S.L.B. & M. CAMARREN COVE ESTATES SUBDIVISION

98

PHASE 3

LOTS 99-108 & 134-142


TAXING UNIT 10

IN NORTH OGDEN CITY

PREFIX 16-098

SCALE 1" = 50'

SEE PAGE 100

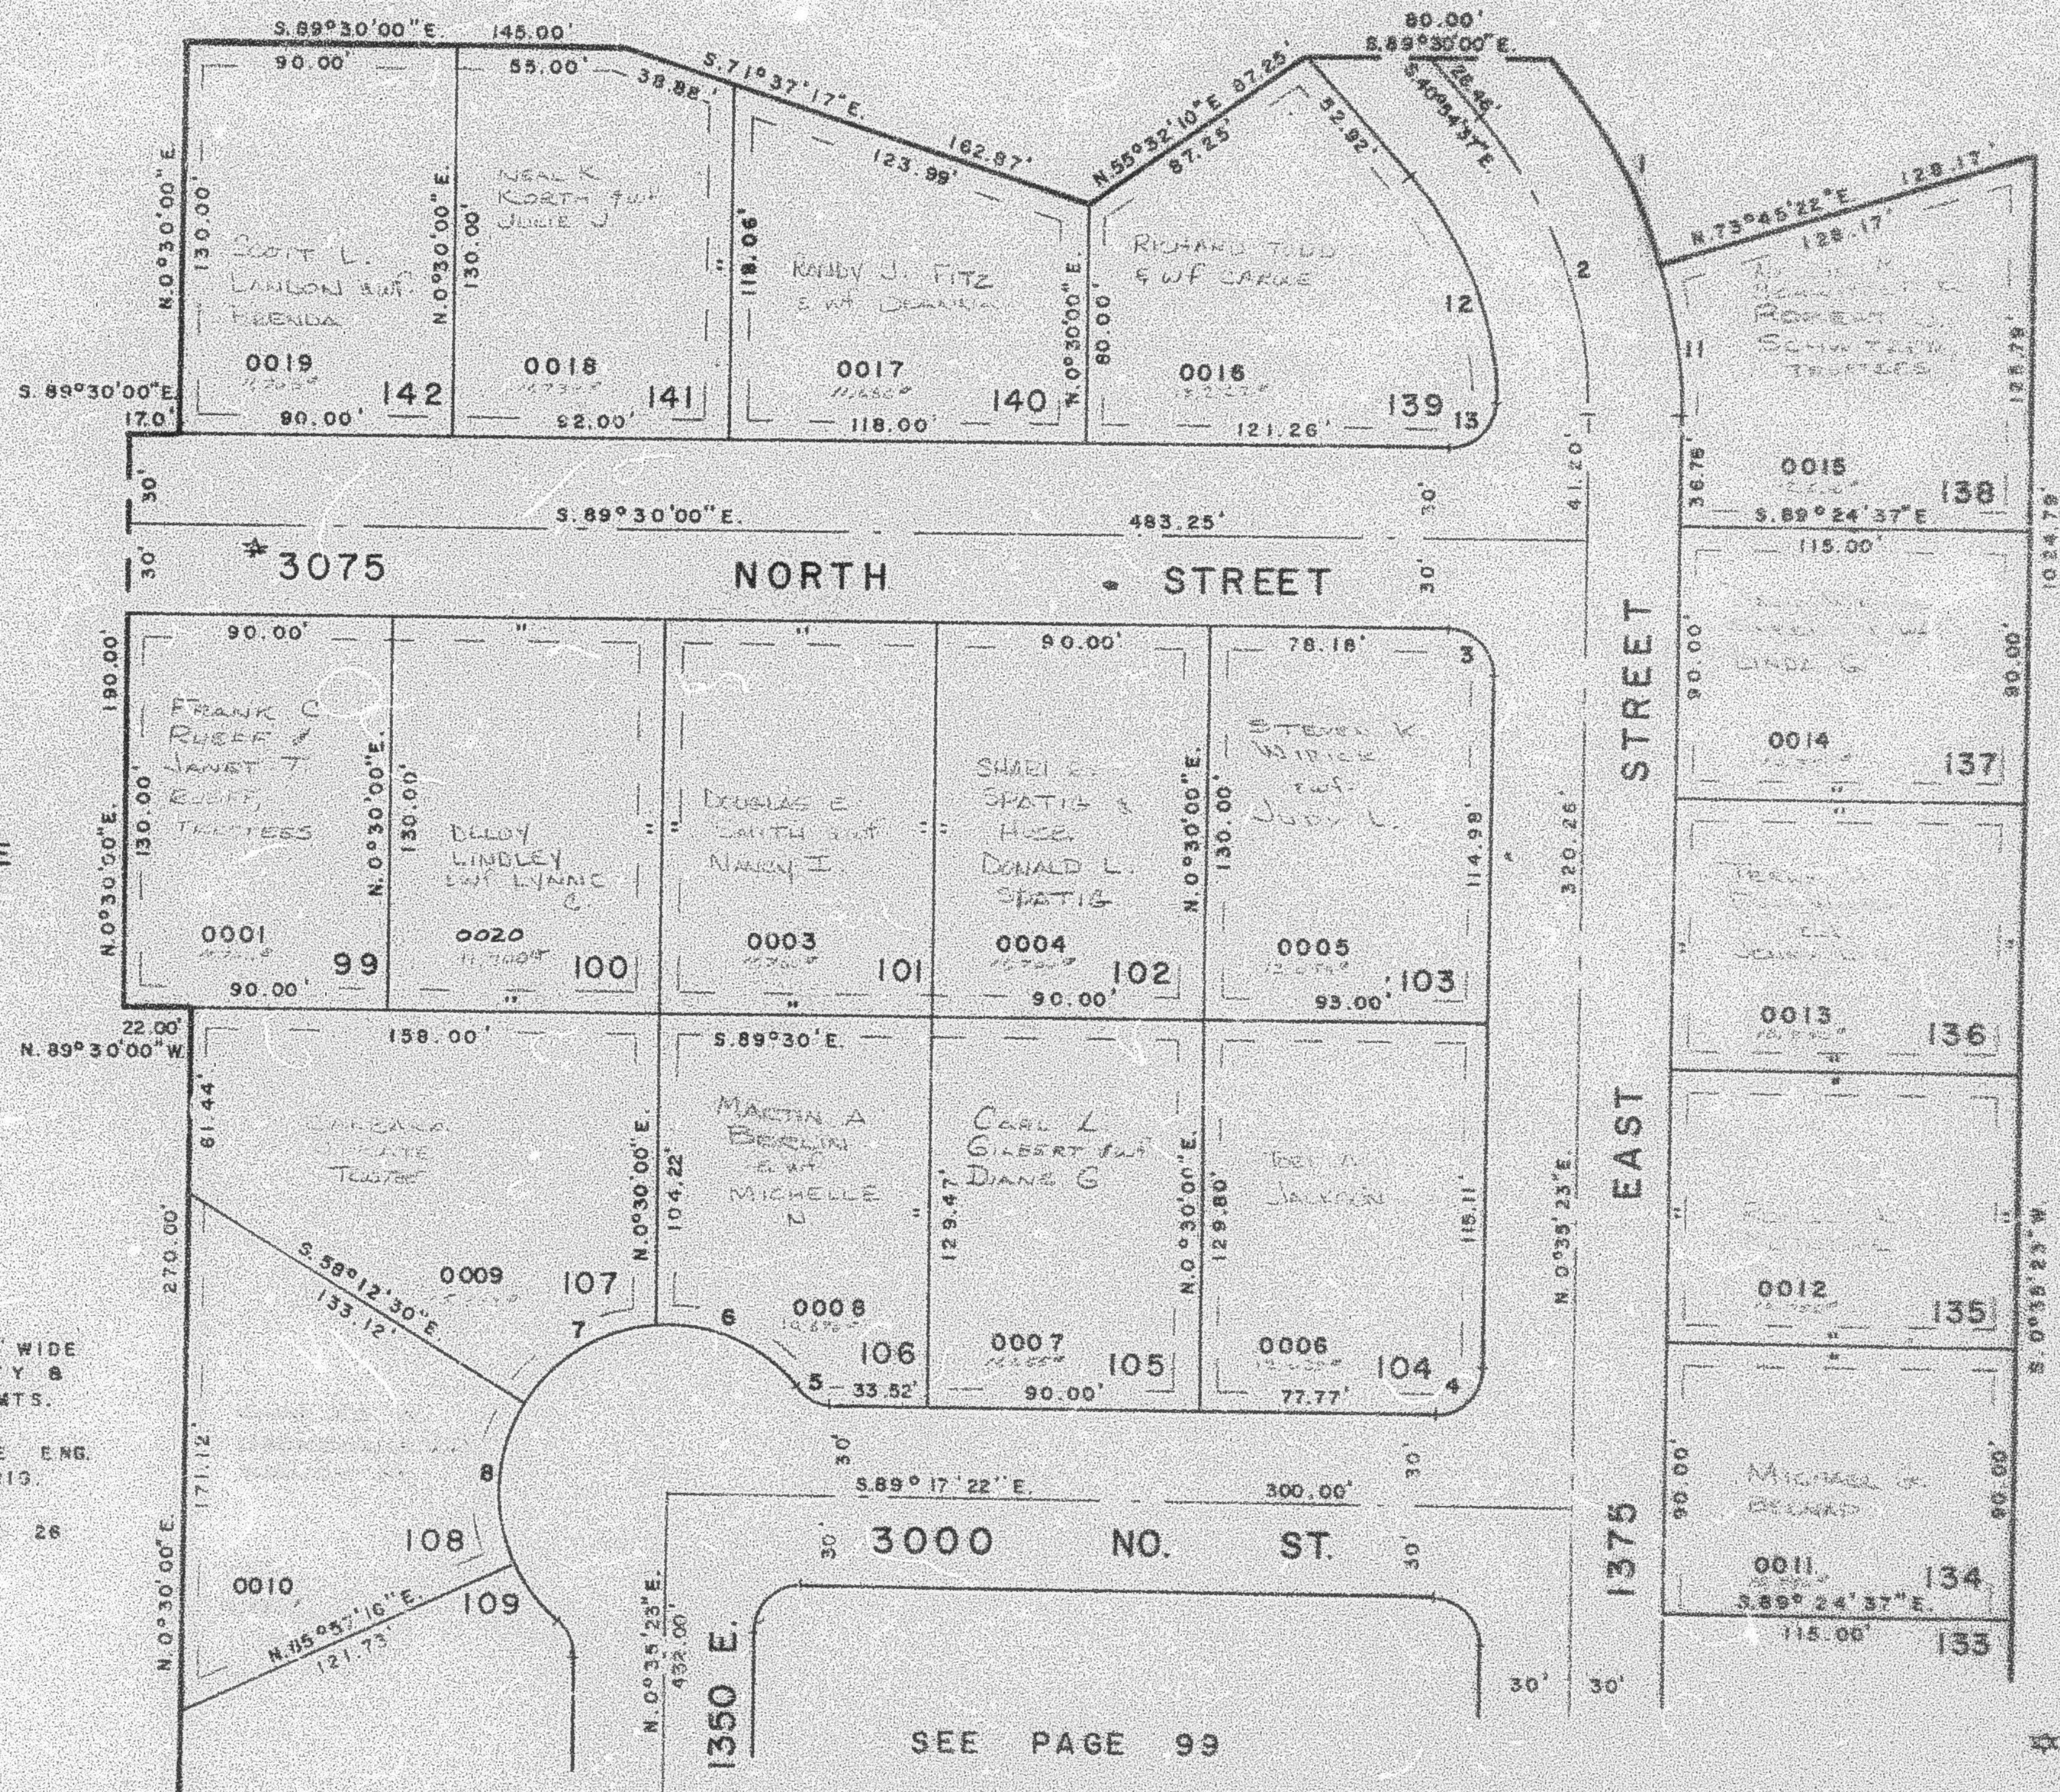

SEE PAGE 77

SEE PAGE 49-1

ALL ESMTS. 7' WIDE
ARE UTILITY &
DRAINAGE ESMTS.
FOR COMPLETE ENG.
DATA SEE CRIS.
DED PLAT IN
BOOK 21, PAGE 28

SEE PAGE 99

★ NAME CHANGED
11-19-86 (371-552)

CURVE		DATA											
1	2	3	4	5	6	7	8	9	10	11	12	13	14
Δ= 24°39'59"	41°30'00"	90°05'23"	90°07'15"	49°59'41"	53°04'34"	55°50'15"	55°50'14"	15°50'01"	39°06'55"	51°57'42"			
R= 179.22'	149.20'	15'	15'	15'	55'	55'	55'	179.20'	119.26'	15'			
ARC 77.17'	108.11'	23.59'	23.59'	13.09'	50.95'	53.60'	53.60'	52.87'	52.11'	24.08'			
T= 39.19'	56.55'	15.02'	15.03'	8.99'	27.47'	29.14'	29.14'	26.52'	47.75'	15.52'			