

PART OF N.W. 1/4 OF SEC. 27, T7N., R.1W. S.L.B. & M.

CAMARREN COVE ESTATES SUBDIVISION

PHASE 3

LOTS 109-133

99


TAXING UNIT 10

IN NORTH OGDEN CITY

PREFIX 16-099

SCALE 1" = 50'

SEE PAGE 98

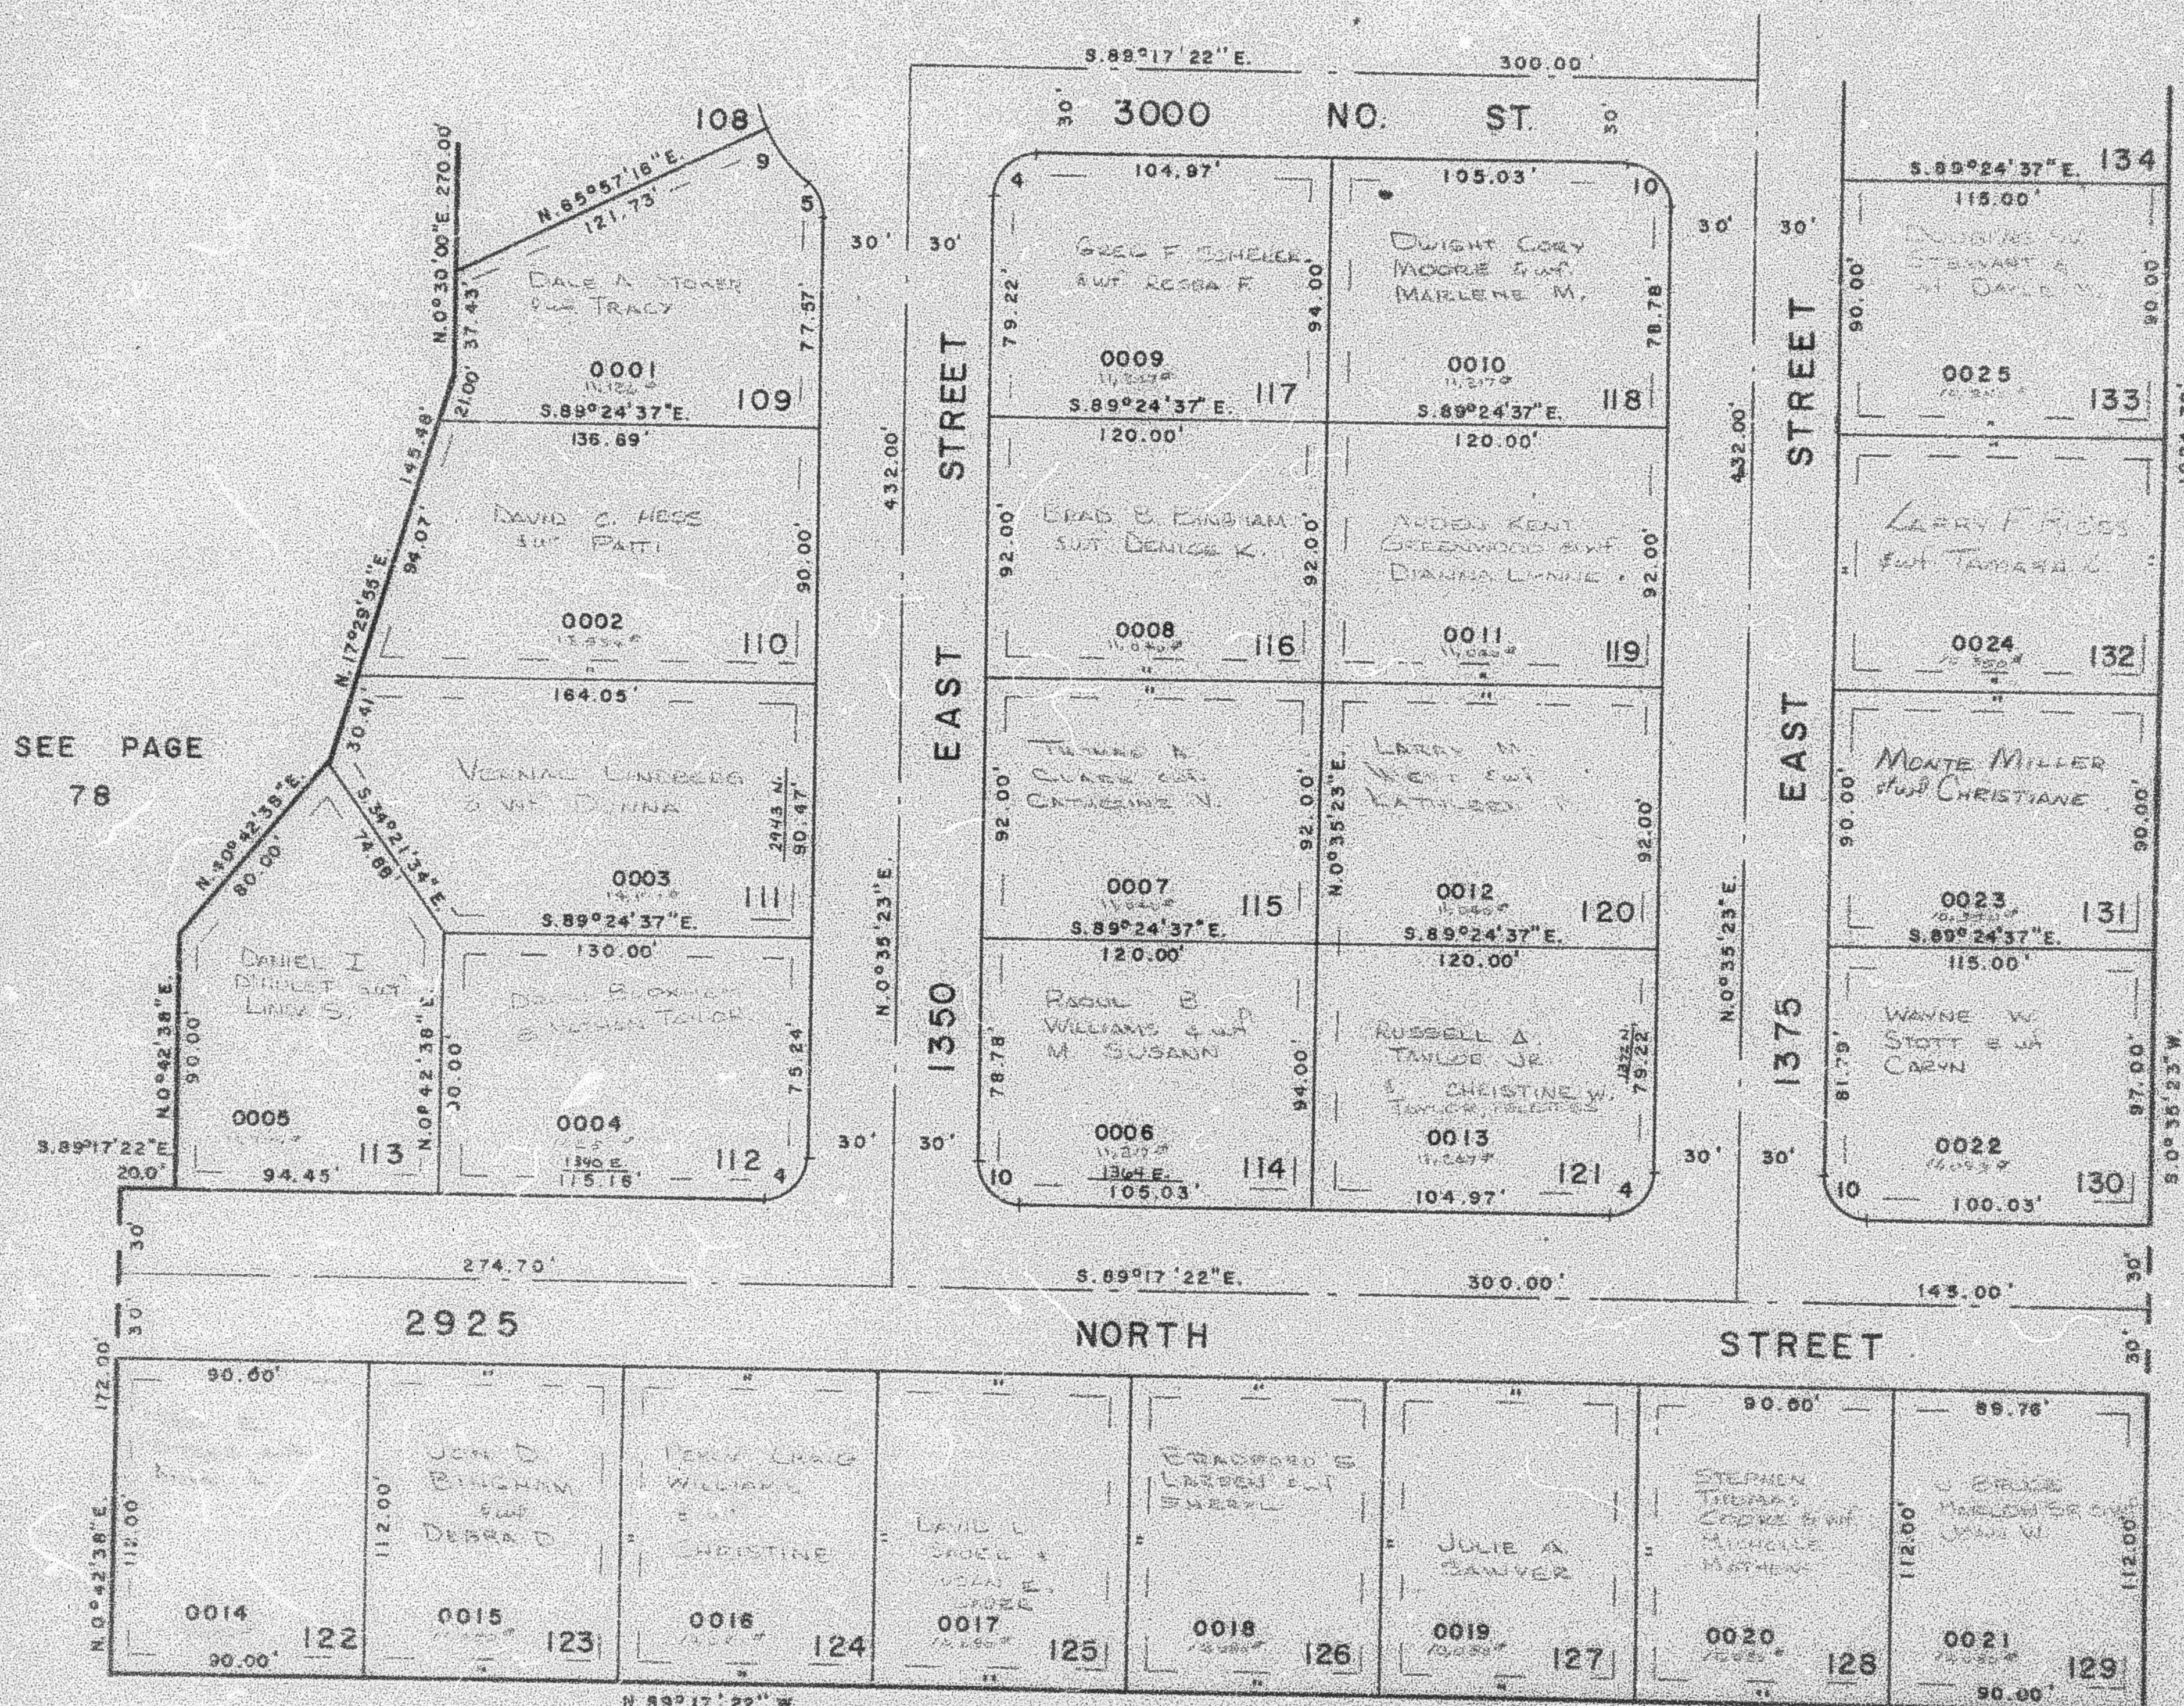

CURVE DATA

SEE PAGE 49-3

4	5	9	10
2° 30' 07" 15"	49° 50' 41"	25° 21' 34"	89° 52' 45"
R = 15'	15'	55'	15'
ARC 23.59'	13.09'	24.34'	23.53'
T = 15.03'	6.39'	12.37'	14.97'

ESMTS 7' WIDE & ARE
UTILITY & DRAINAGE ESMTS.

FOR COMPLETE ENG DATA
SEE ORIG. DEED PLAT IN
BOOK 21, PAGE 26