

PART OF N.W. 1/4 OF SEC. 27, T.7N., R.1W., S.L.B. & M.

CAMARREN COVE ESTATES SUBDIVISION

AMENDED PLAT

PHASE 4

LOTS 143-155

101

TAXING UNIT - 10

PREFIX - 16 - 101

IN NORTH OGDEN CITY

SCALE 1" = 50'

SEE PAGE 49-4

N.W. COR. SEC. 27,
T.7N., R.1W., S.L.B. & M.

SOUTH 1061.76'

1567.26'
EAST


NOTE: 7' UTILITY & DRAINAGE EASEMENTS EACH
SIDE OF PROPERTY LINE AS INDICATED
BY DASHED LINES.
NOTE: FOR COMPLETE ENG. DATA SEE ORIG. DED.
PLAT IN BOOK 22, PAGE 89

SEE PAGE 76

CURVE DATA

1	2	3	4
$\Delta = 07^{\circ}22'06''$	$10^{\circ}56'24''$	$06^{\circ}15'00''$	$03^{\circ}10'49''$
$R = 766.89'$	450.00'	420.00'	796.89'
$A = 98.62'$	83.92'	45.81'	44.23'
$T = 49.38'$	43.09'	22.93'	22.12'
5	6	7	8
$\Delta = 08^{\circ}29'57''$	$06^{\circ}12'40''$	$06^{\circ}12'40''$	$10^{\circ}24'07''$
$R = 796.89'$	796.89'	796.89'	736.89'
$A = 90.39'$	86.80'	86.38'	133.78'
$T = 45.24'$	43.44'	43.24'	67.07'
9	10	11	12
$\Delta = 29^{\circ}55'12''$	$49^{\circ}59'41''$	$74^{\circ}32'42''$	$80^{\circ}42'48''$
$R = 15.00'$	15.00'	55.00'	55.00'
$A = 26.16'$	13.09'	71.58'	77.39'
$T = 17.85'$	6.99'	41.06'	46.05'
13	14	15	16
$\Delta = 63^{\circ}47'30''$	$80^{\circ}49'22''$	$87^{\circ}15'16''$	$04^{\circ}09'24''$
$R = 55.00'$	55.00'	15.00'	736.89'
$A = 61.24'$	58.39'	22.85'	53.46'
$T = 34.23'$	32.23'	14.30'	26.74'
17	18		
$\Delta = 04^{\circ}25'49''$	$10^{\circ}17'29''$		
$R = 480.00'$	480.00'		
$A = 37.12'$	88.22'		
$T = 18.37'$	43.22'		

SEE PAGE 76

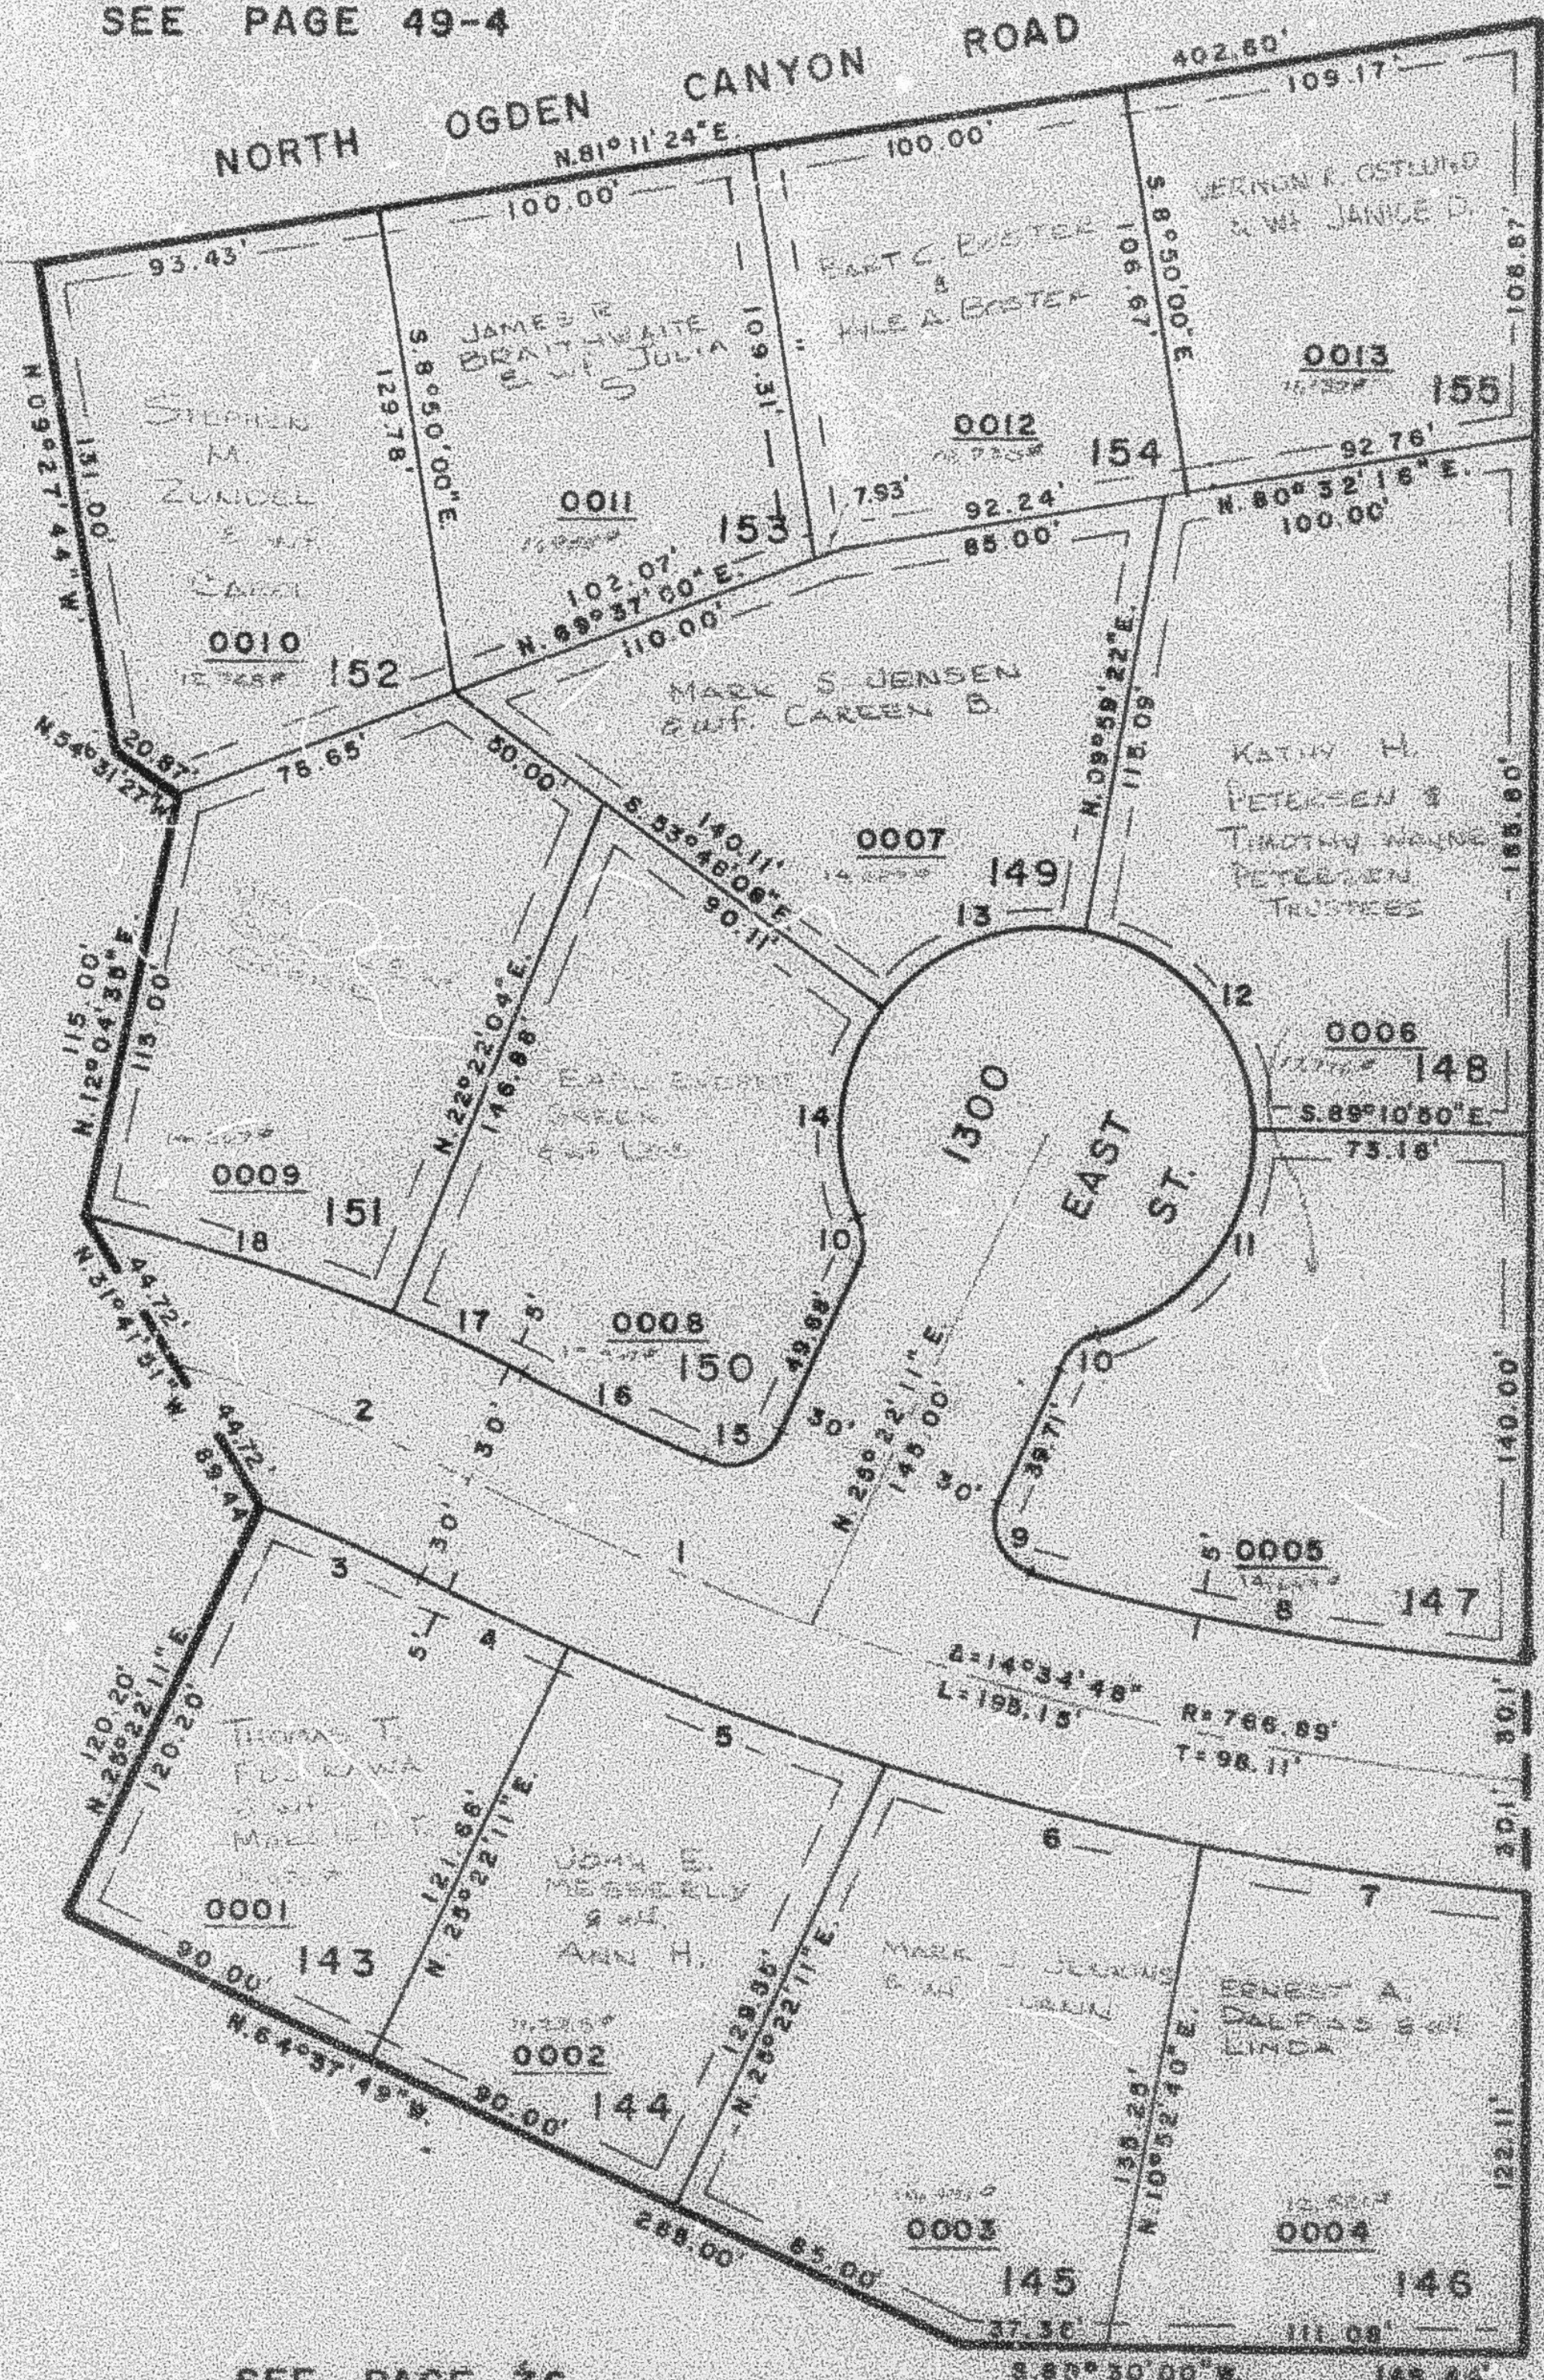

SEE PAGE 100

3090 NORTH ST.

NAME CHANGED
11-13-80 (1371-552)