

PART OF N.W. 1/4 OF SEC. 27, T.7N., R.1W., S.L.B. & M.
CAMARREN COVE ESTATES SUBDIVISION

PHASE 6 AMENDED

LOTS 176 - 186

IN NORTH OGDEN CITY


SCALE 1" = 50'

TAXING UNIT: 10

PREFIX: 16-115

EXCEPT WHERE OTHERWISE
 SHOWN ALL LOTS OWNED BY:
 IFCO

SEE PAGE 49-4

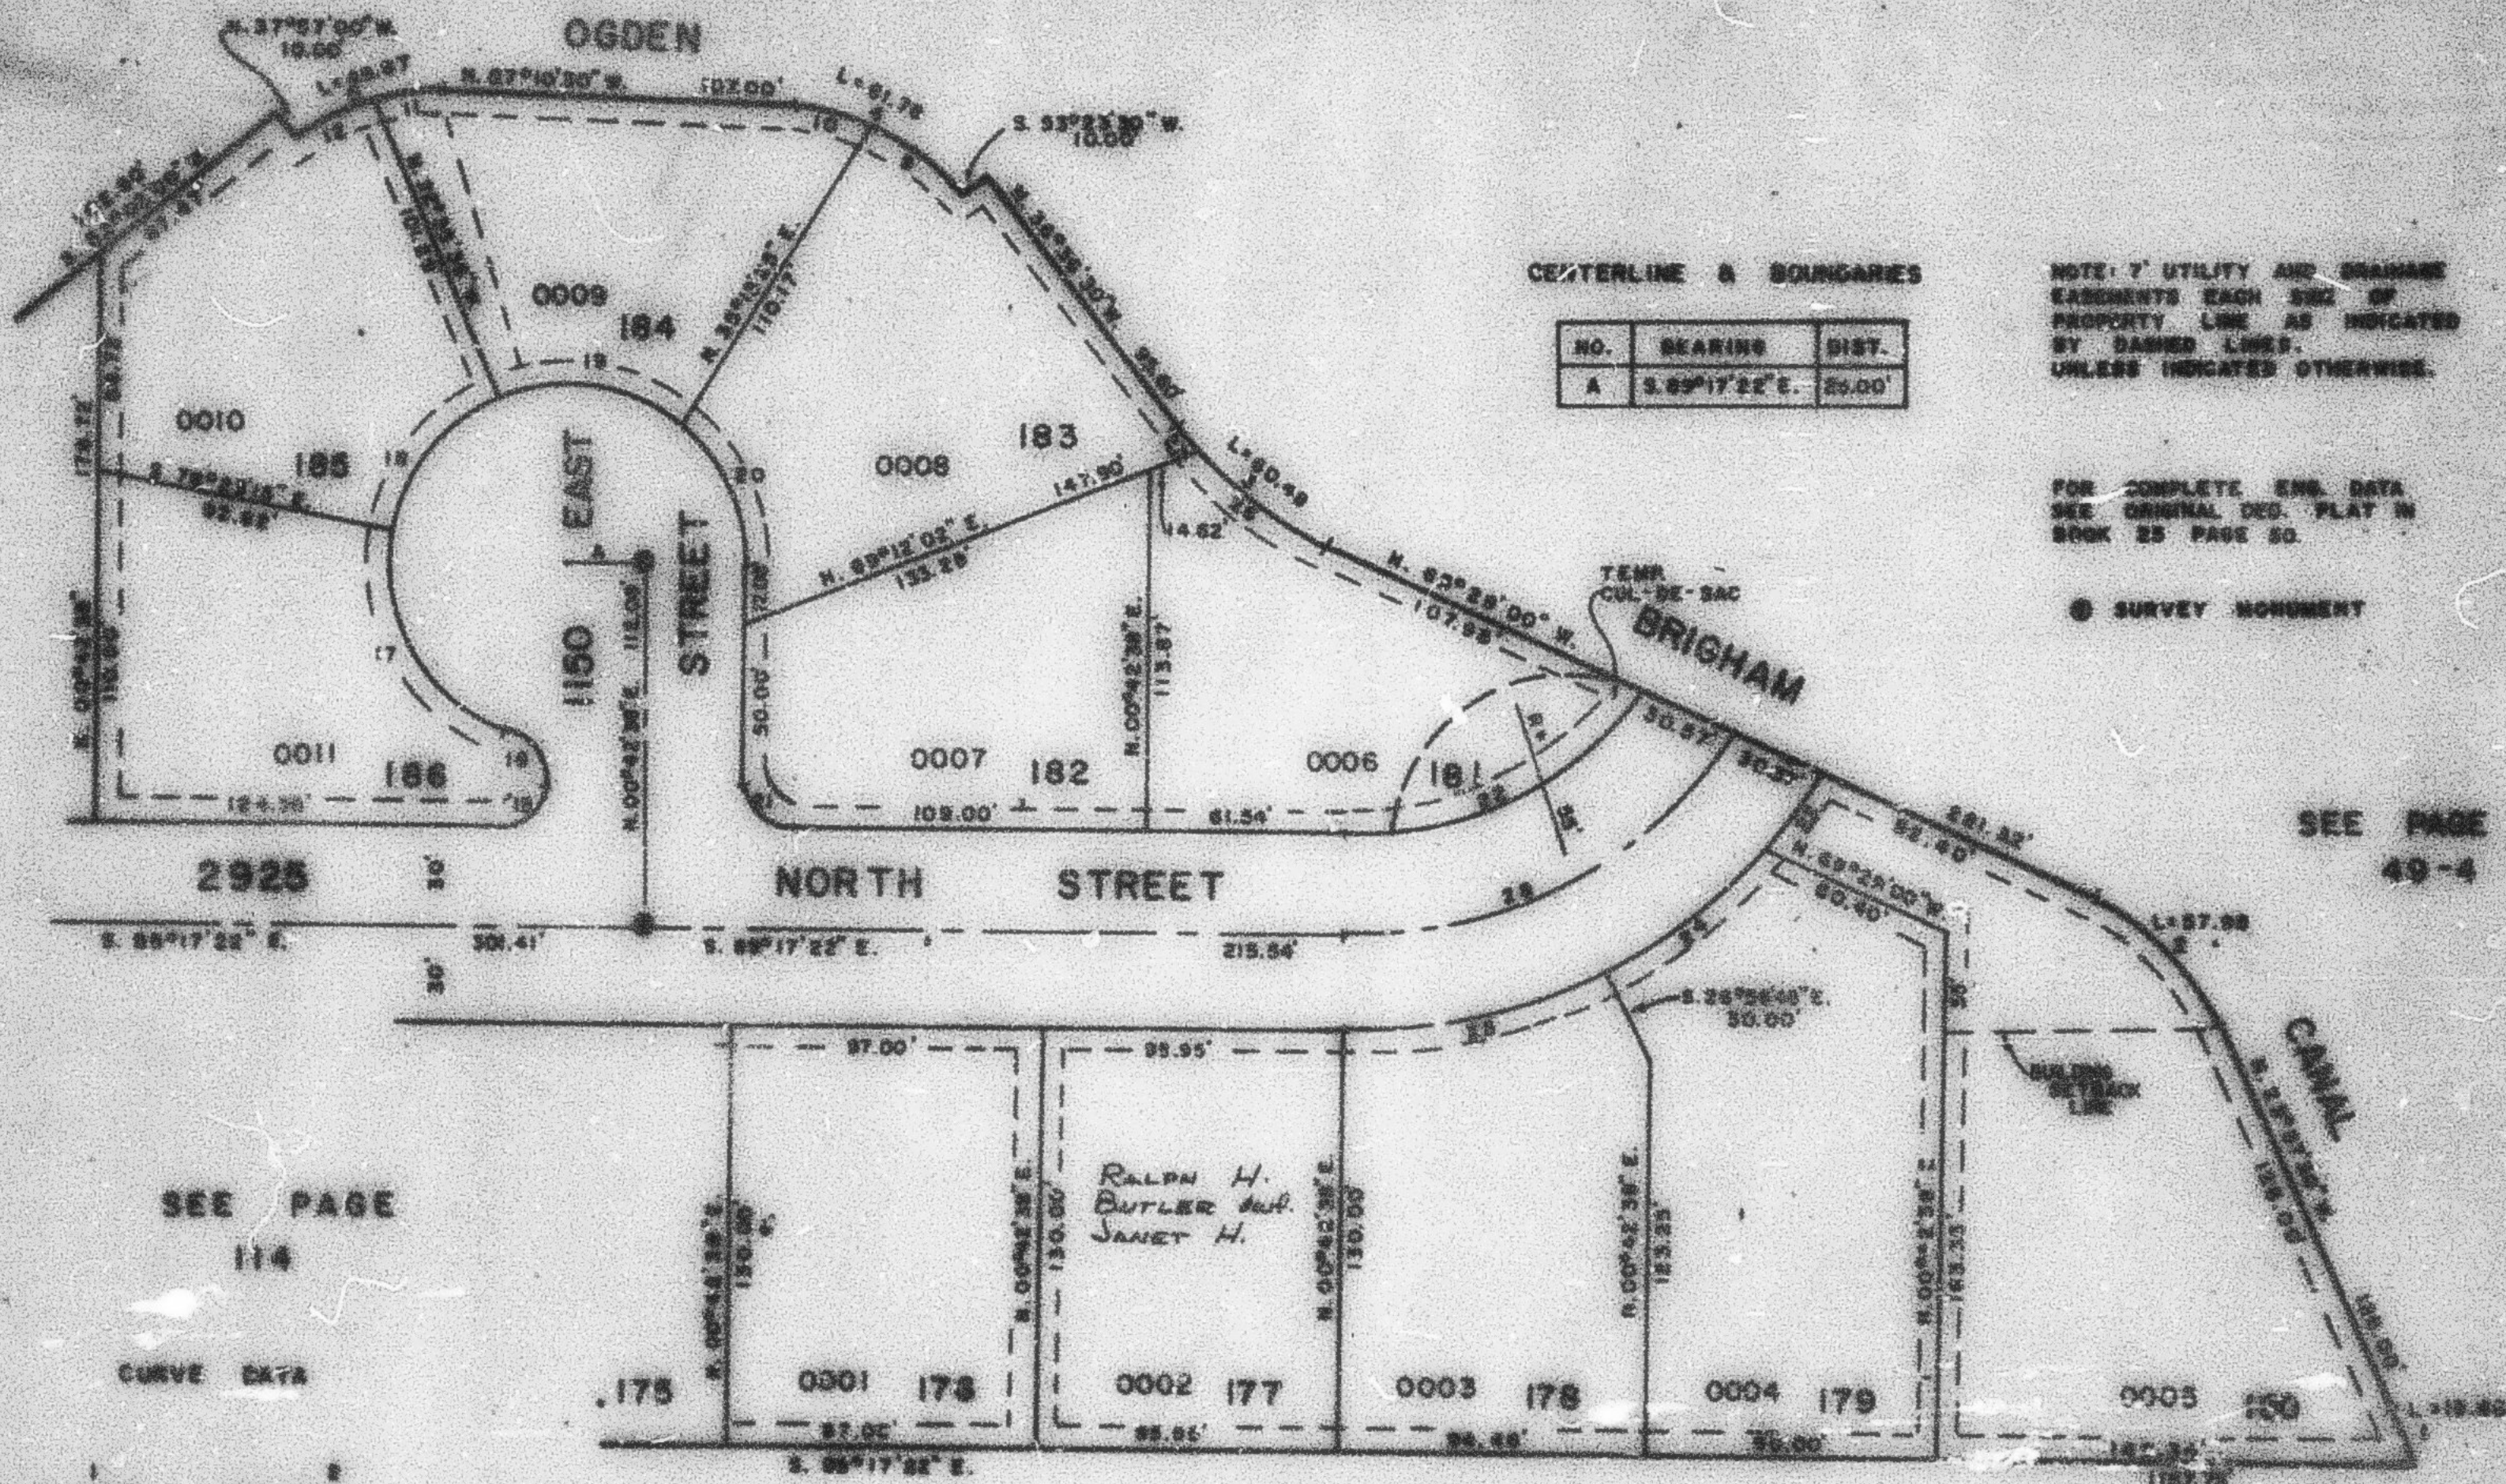

SEE PAGE
 114

CURVE DATA

SEE PAGE 49-4



REVISED
 L.S. 7-83
 M.C. 8-83