PART OF THE SW 1/4, SEC. 19, T.7N., R.1W., S.L.B. & M.

CHERRYWOOD MANOR PHASE 1

A CONDOMINIUM PROJECT

TAXING UNIT 11

IN PLEASANT VIEW CITY SCALE 1" = 50'

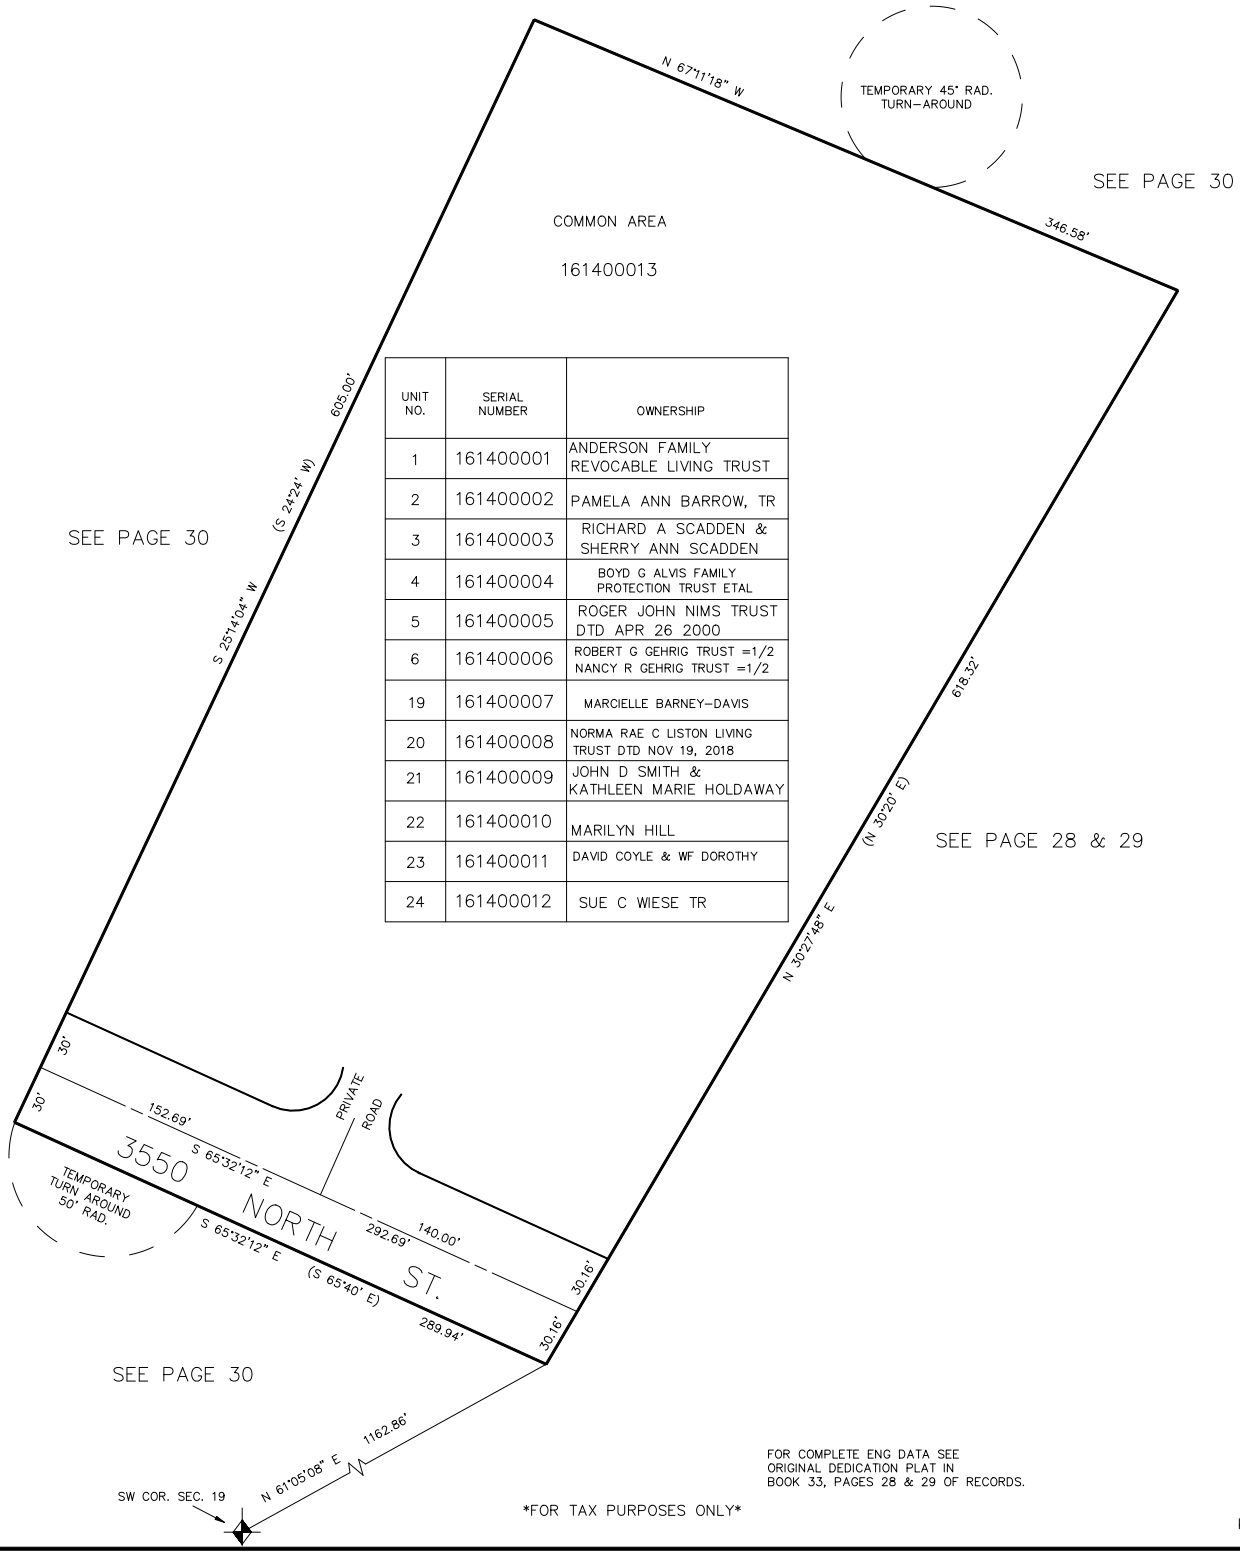

UNIT NO.	SERIAL NUMBER	OWNERSHIP
1	161400001	ANDERSON FAMILY REVOCABLE LIVING TRUST
2	161400002	PAMELA ANN BARROW, TR
3	161400003	RICHARD A SCADDEN & SHERRY ANN SCADDEN
4	161400004	BOYD G ALVIS FAMILY PROTECTION TRUST ETAL
5	161400005	ROGER JOHN NIMS TRUST DTD APR 26 2000
6	161400006	ROBERT G GEHRIG TRUST =1/2 NANCY R GEHRIG TRUST =1/2
19	161400007	MARCIELLE BARNEY-DAVIS
20	161400008	NORMA RAE C LISTON LIVING TRUST DTD NOV 19, 2018
21	161400009	JOHN D SMITH & KATHLEEN MARIE HOLDAWAY
22	161400010	MARILYN HILL
23	161400011	DAVID COYLE & WF DOROTHY
24	161400012	SUE C WIESE TR

FOR COMPLETE ENG DATA SEE ORIGINAL DEDICATION PLAT IN BOOK 33, PAGES 28 & 29 OF RECORDS.

FOR TAX PURPOSES ONLY

KST 5-91