PART OF THE SW 1/4, SEC. 21, T.7N., R.1W., S.L.B. & M.

LAKEVIEW HEIGHTS SUBDIVISION – PHASE 3B

A P.R.U.D.

TAXING UNIT: 10

LOTS 215–234

IN NORTH OGDEN CITY

SCALE 1" = 50'

SEE PAGE 43

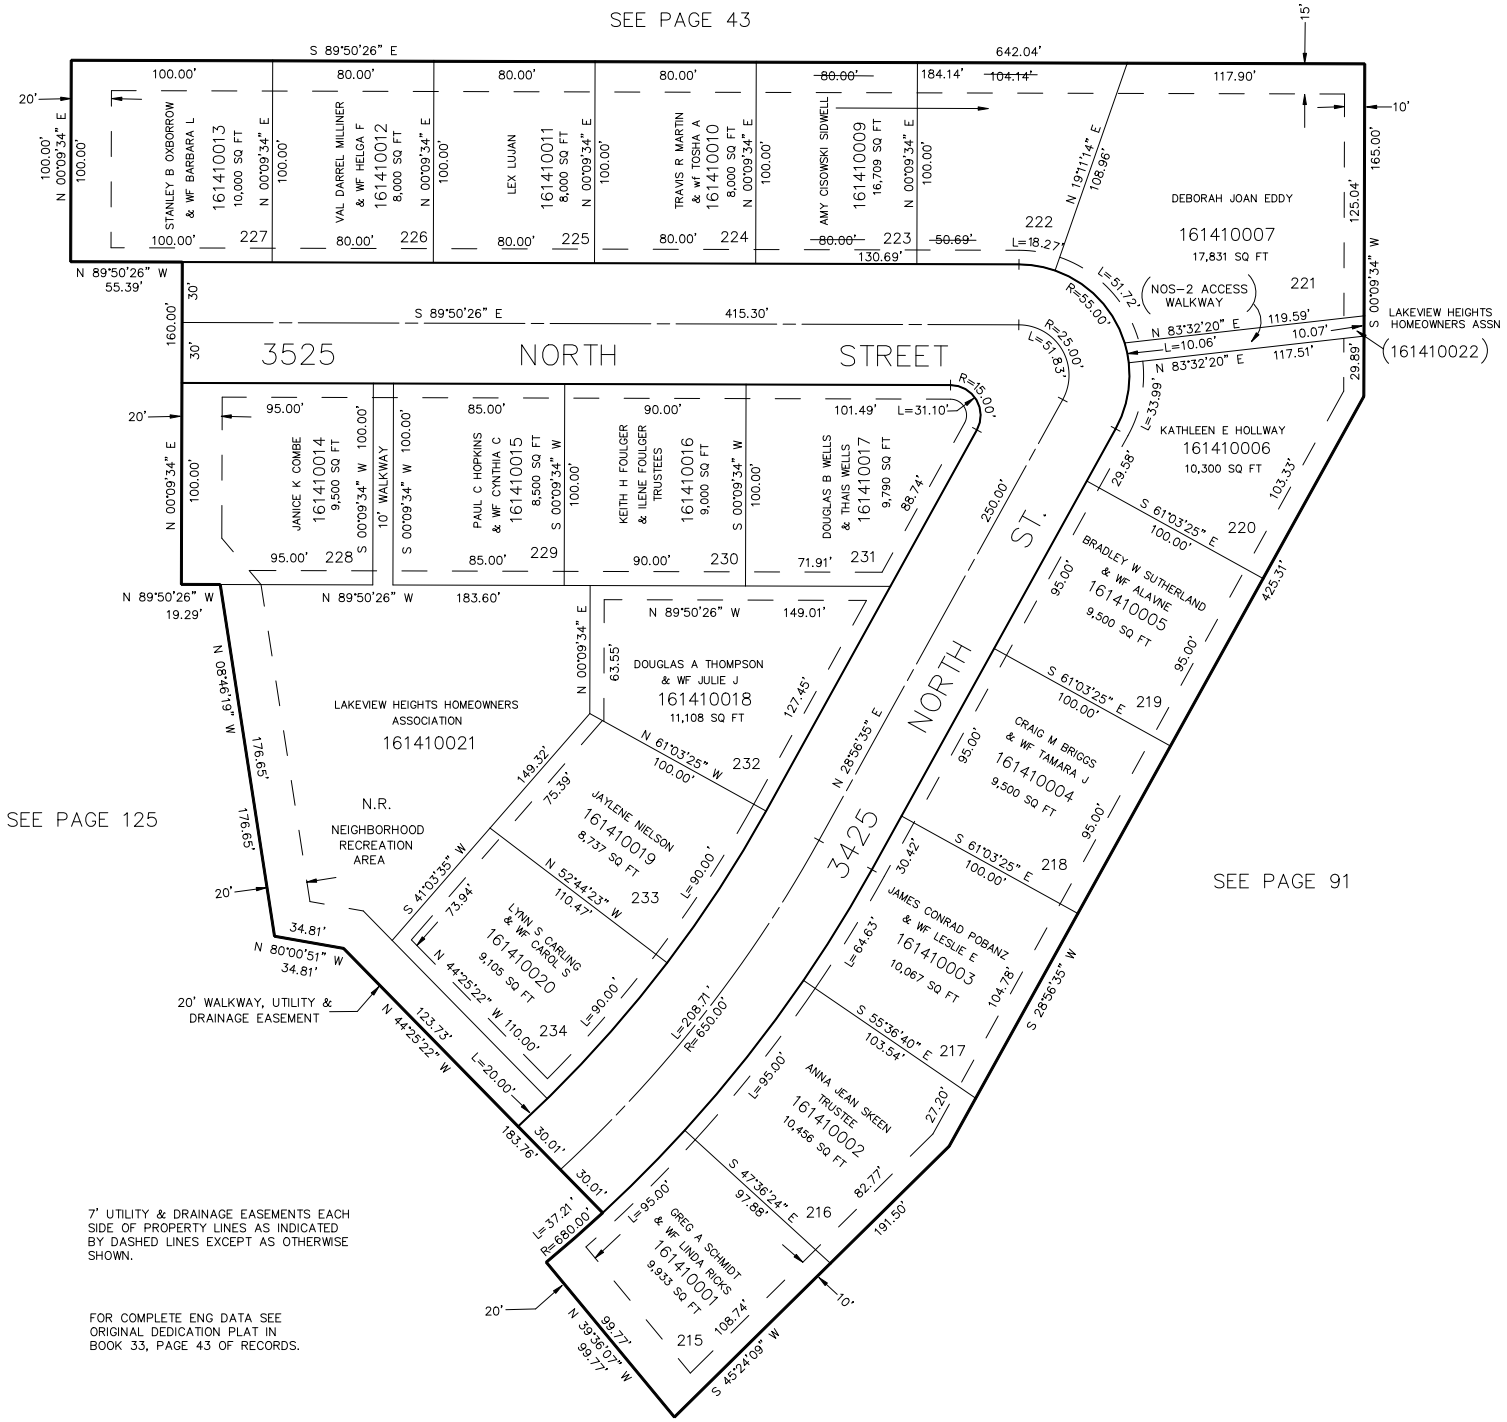
S 89°50'26" E
642.04'
3525 NORTH STREET
3425 NORTH ST.
STANLEY B OXBORROW & WF BARBARA L
161410013
10,000 SQ FT
VAL DARREL MILLINER & WF HELGA F
161410012
8,000 SQ FT
LEX LUJAN
161410011
8,000 SQ FT
TRAVIS R MARTIN & wf TOSHA A
161410010
8,000 SQ FT
AMY CISOWSKI SIDWELL
161410009
16,709 SQ FT
DEBORAH JOAN EDDY
161410007
17,831 SQ FT
NOS-2 ACCESS WALKWAY
LAKEVIEW HEIGHTS HOMEOWNERS ASSN
(161410022)
JANICE K COMBE
161410014
9,500 SQ FT
10' WALKWAY
PAUL C HOPKINS & WF CYNTHIA C
161410015
8,500 SQ FT
KEITH H FOULGER & ILENE FOULGER TRUSTEES
161410016
9,000 SQ FT
DOUGLAS B WELLS & THAIS WELLS
161410017
9,790 SQ FT
KATHLEEN E HOLLWAY
161410006
10,300 SQ FT
BRADLEY W SUTHERLAND & WF ALAYNE
161410005
9,500 SQ FT
CRAIG M BRIGGS & WF TAMARA J
161410004
9,500 SQ FT
JAMES CONRAD POBANZ & WF LESLIE E
161410003
10,067 SQ FT
ANNA JEAN SKEEN TRUSTEE
161410002
10,456 SQ FT
GREG A SCHMIDT & WF LINDA RICKS
161410001
9,933 SQ FT
DOUGLAS A THOMPSON & WF JULIE J
161410018
11,108 SQ FT
JAYLENE NIELSON
161410019
8,737 SQ FT
LYNN S CARLING & WF CAROL S
161410020
9,105 SQ FT
LAKEVIEW HEIGHTS HOMEOWNERS ASSOCIATION
161410021
N.R.
NEIGHBORHOOD RECREATION AREA
20' WALKWAY, UTILITY & DRAINAGE EASEMENT
N 89°50'26" W
183.60'
N 89°50'26" W
149.01'
N 89°50'26" W
19.29'
N 08°46'19" W
176.65'
N 80°00'51" W
34.81'
N 44°25'22" W
123.73'
N 44°25'22" W 110.00'
L=208.71'
R=650.00'
L=37.21'
R=680.00'
N 39°36'07" W
99.77'
S 45°24'09" W
191.50'
S 28°56'35" W
425.31'
N 28°56'35" E
250.00'
S 41°03'35" W
73.94'
N 52°44'23" W
110.47'
N 61°03'25" W
100.00'
S 61°03'25" E
100.00'
S 55°36'40" E
103.54'
S 47°36'24" E
97.88'
N 83°32'20" E
119.59'
N 83°32'20" E
117.51'
N 19°11'14" E
108.96'
L=51.72'
R=55.00'
R=25.00'
L=51.83'
R=15.00'
L=31.10'
L=33.99'
L=10.06'
L=18.27'
L=90.00'
L=20.00'
L=95.00'
L=64.63'
L=95.00'
L=95.00'
N 00°09'34" E
S 00°09'34" W
N 00°09'34" W
S 00°09'34" E
N 00°09'34" E
S 00°09'34" W
S 00°09'34" W
S 00°09'34" W