PART OF THE SE 1/4, SEC. 20, T.7N., R.1W., S.L. B. & M.

PEBBLE BEACH OF THE GREAT LAKE BONNEVILLE – PHASE 1

LOTS 1–6 & 28–31

IN NORTH OGDEN CITY

SCALE 1" = 50'

TAXING UNIT: 10

SEE PAGE 37–1

SEE PAGE 146

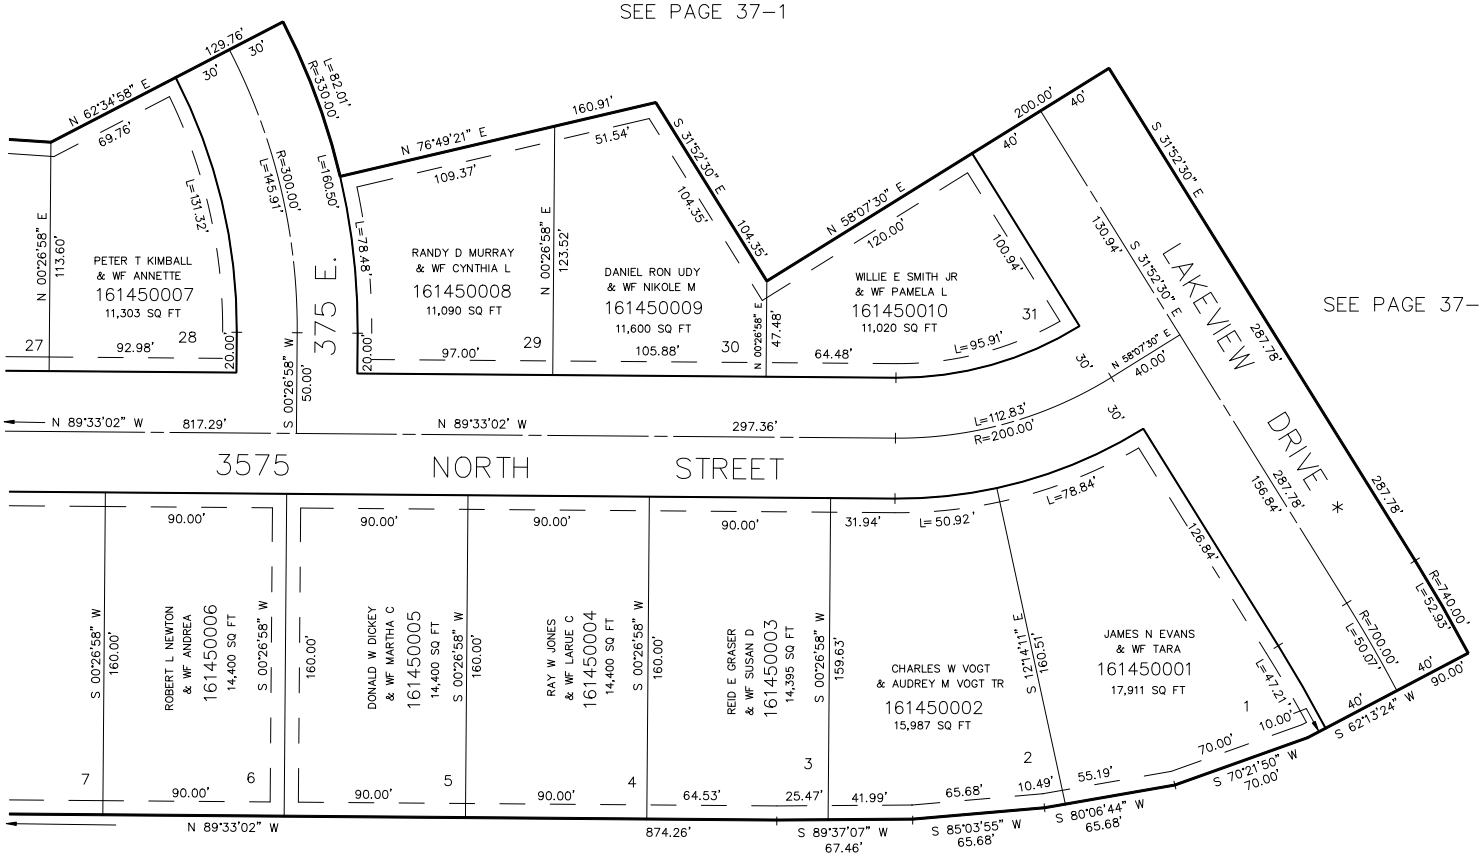

SEE PAGE 37–2

SEE PAGE 134

7' UTILITY & DRAINAGE EASEMENTS EACH SIDE OF PROPERTY LINES AS INDICATED BY DASHED LINES EXCEPT AS OTHERWISE SHOWN.

FOR COMPLETE ENG DATA SEE ORIGINAL DEDICATION PLAT IN BOOK 34, PAGE 12 OF RECORDS.

* STREET NAME CHG. ORDINANCE #1389188 1792–1931 21–FEB–96