PART OF THE SE 1/4, SEC. 19, T.7N., R.1W., S.L.B. & M.

PLEASANT VIEW HEIGHTS NO. 1

TAXING UNIT: 11

IN PLEASANT VIEW CITY SCALE 1" = 60'

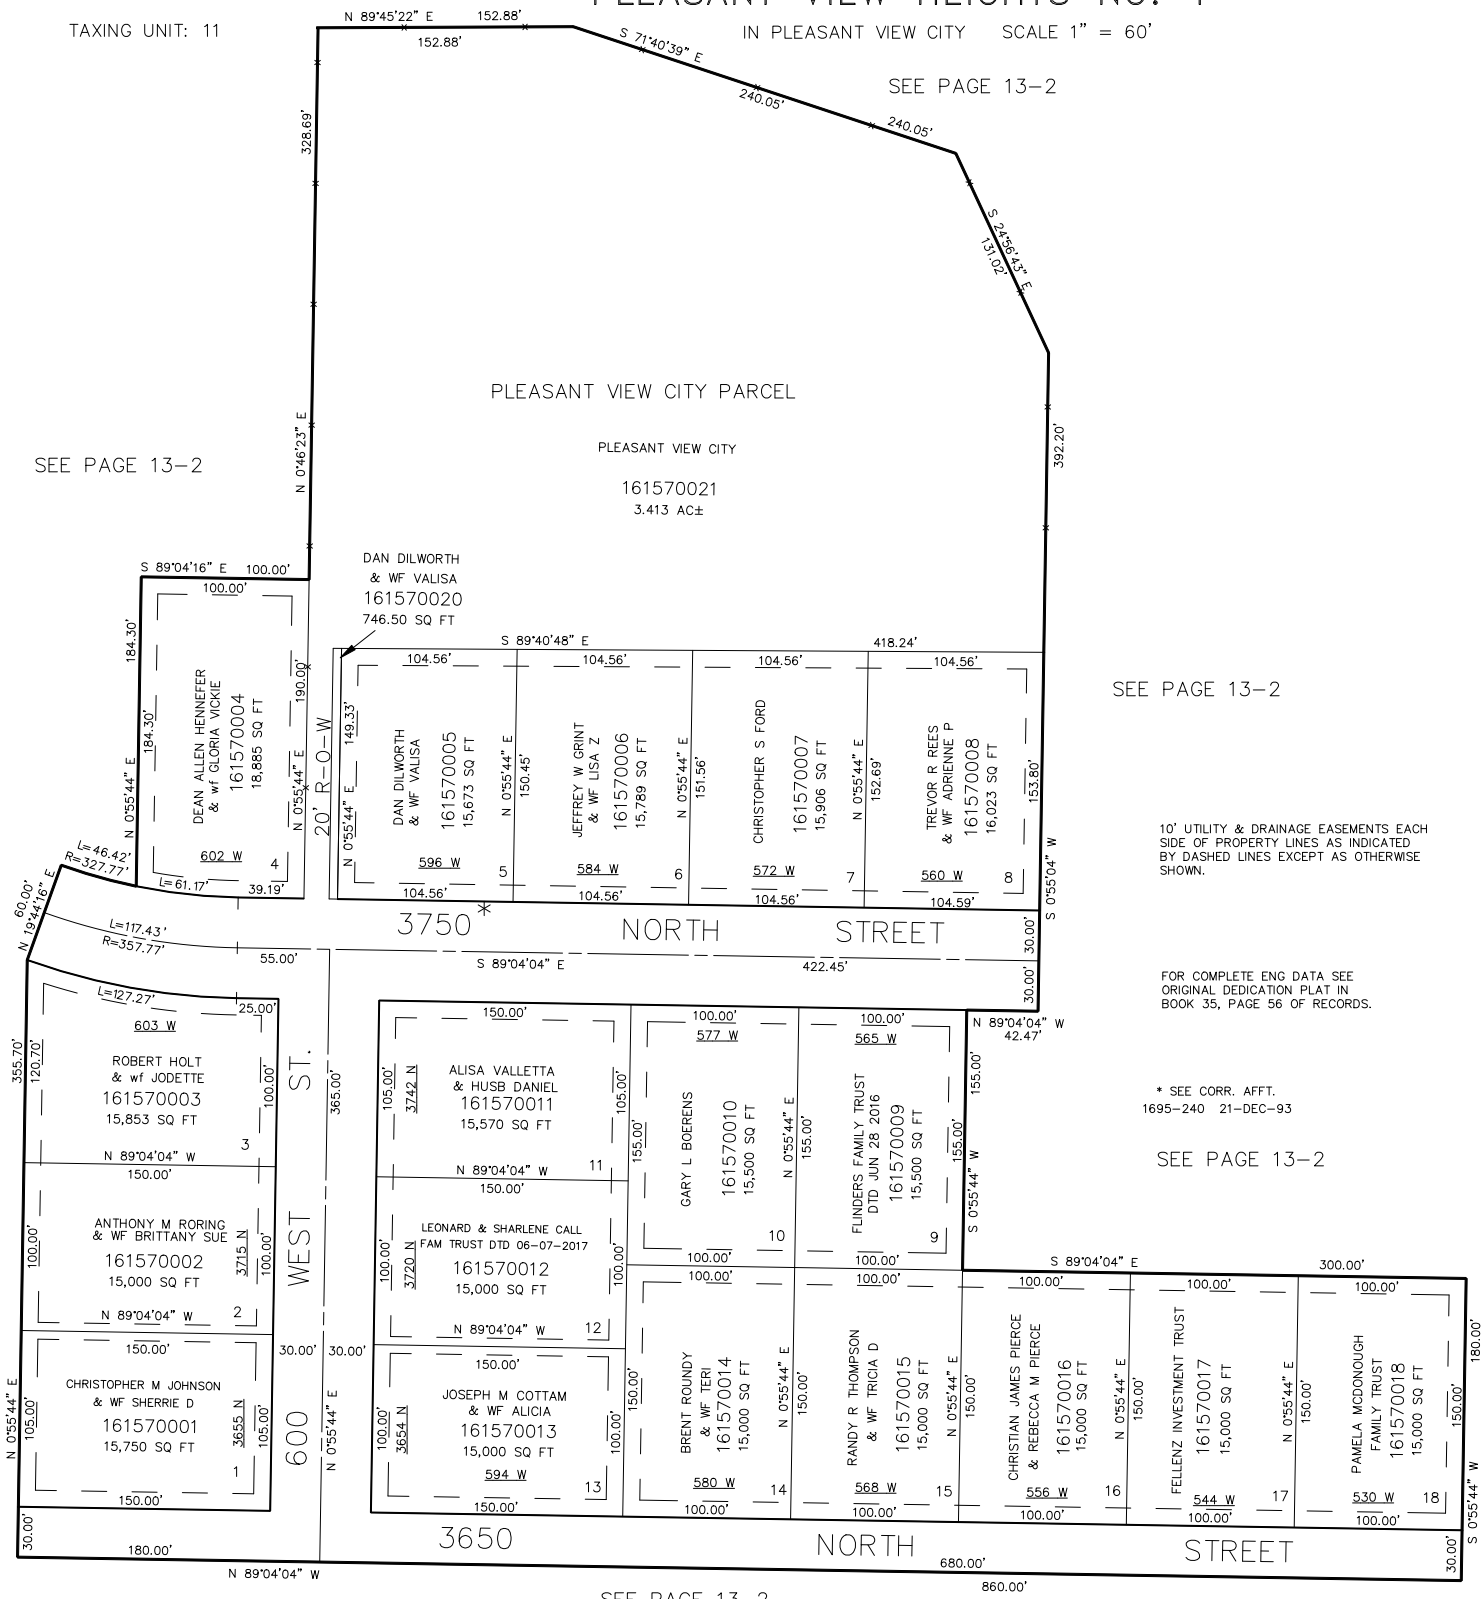

10' UTILITY & DRAINAGE EASEMENTS EACH SIDE OF PROPERTY LINES AS INDICATED BY DASHED LINES EXCEPT AS OTHERWISE SHOWN.

FOR COMPLETE ENG DATA SEE ORIGINAL DEDICATION PLAT IN BOOK 35, PAGE 56 OF RECORDS.

* SEE CORR. AFFT. 1695-240 21-DEC-93

SEE PAGE 13-2

FOR TAX PURPOSES ONLY

JAB 05-93