

PART OF THE S.E. 1/4, SEC. 21, T.7N., R.1W., S.L.B. & M.
NORTH OAKS COVE SUBDIVISION PHASE 4

162

TAXING UNIT: 10

IN NORTH OGDEN CITY

SCALE 1" = 60'

SEE PAGE 42

UNLESS OTHERWISE SHOWN ALL LINES
SHOWN BY DASHED LINES ARE
TYPICAL ONLY

CURVE DATA

LOT	CURVE	RADIUS	LENGTH
69	C1	30.00'	25.08'
70	C2	30.00'	5.31'
74	C3	30.00'	4.64'
73	C4	30.00'	16.37'
80	C5	100.00'	9.02'
78	C6	100.00'	20.14'

SEE PAGE 42


SEE PAGE 138

SEE PAGE 42

SEE PAGE 131

7" UTILITY & DRAINAGE EASEMENTS EACH
SIDE OF PROPERTY LINES AS INDICATED
BY DASHED LINES EXCEPT AS OTHERWISE
SHOWN.

FOR COMPLETE ENG DATA SEE
ORIGINAL DEDICATION PLAT IN
BOOK 36, PAGE 63 OF RECORDS.

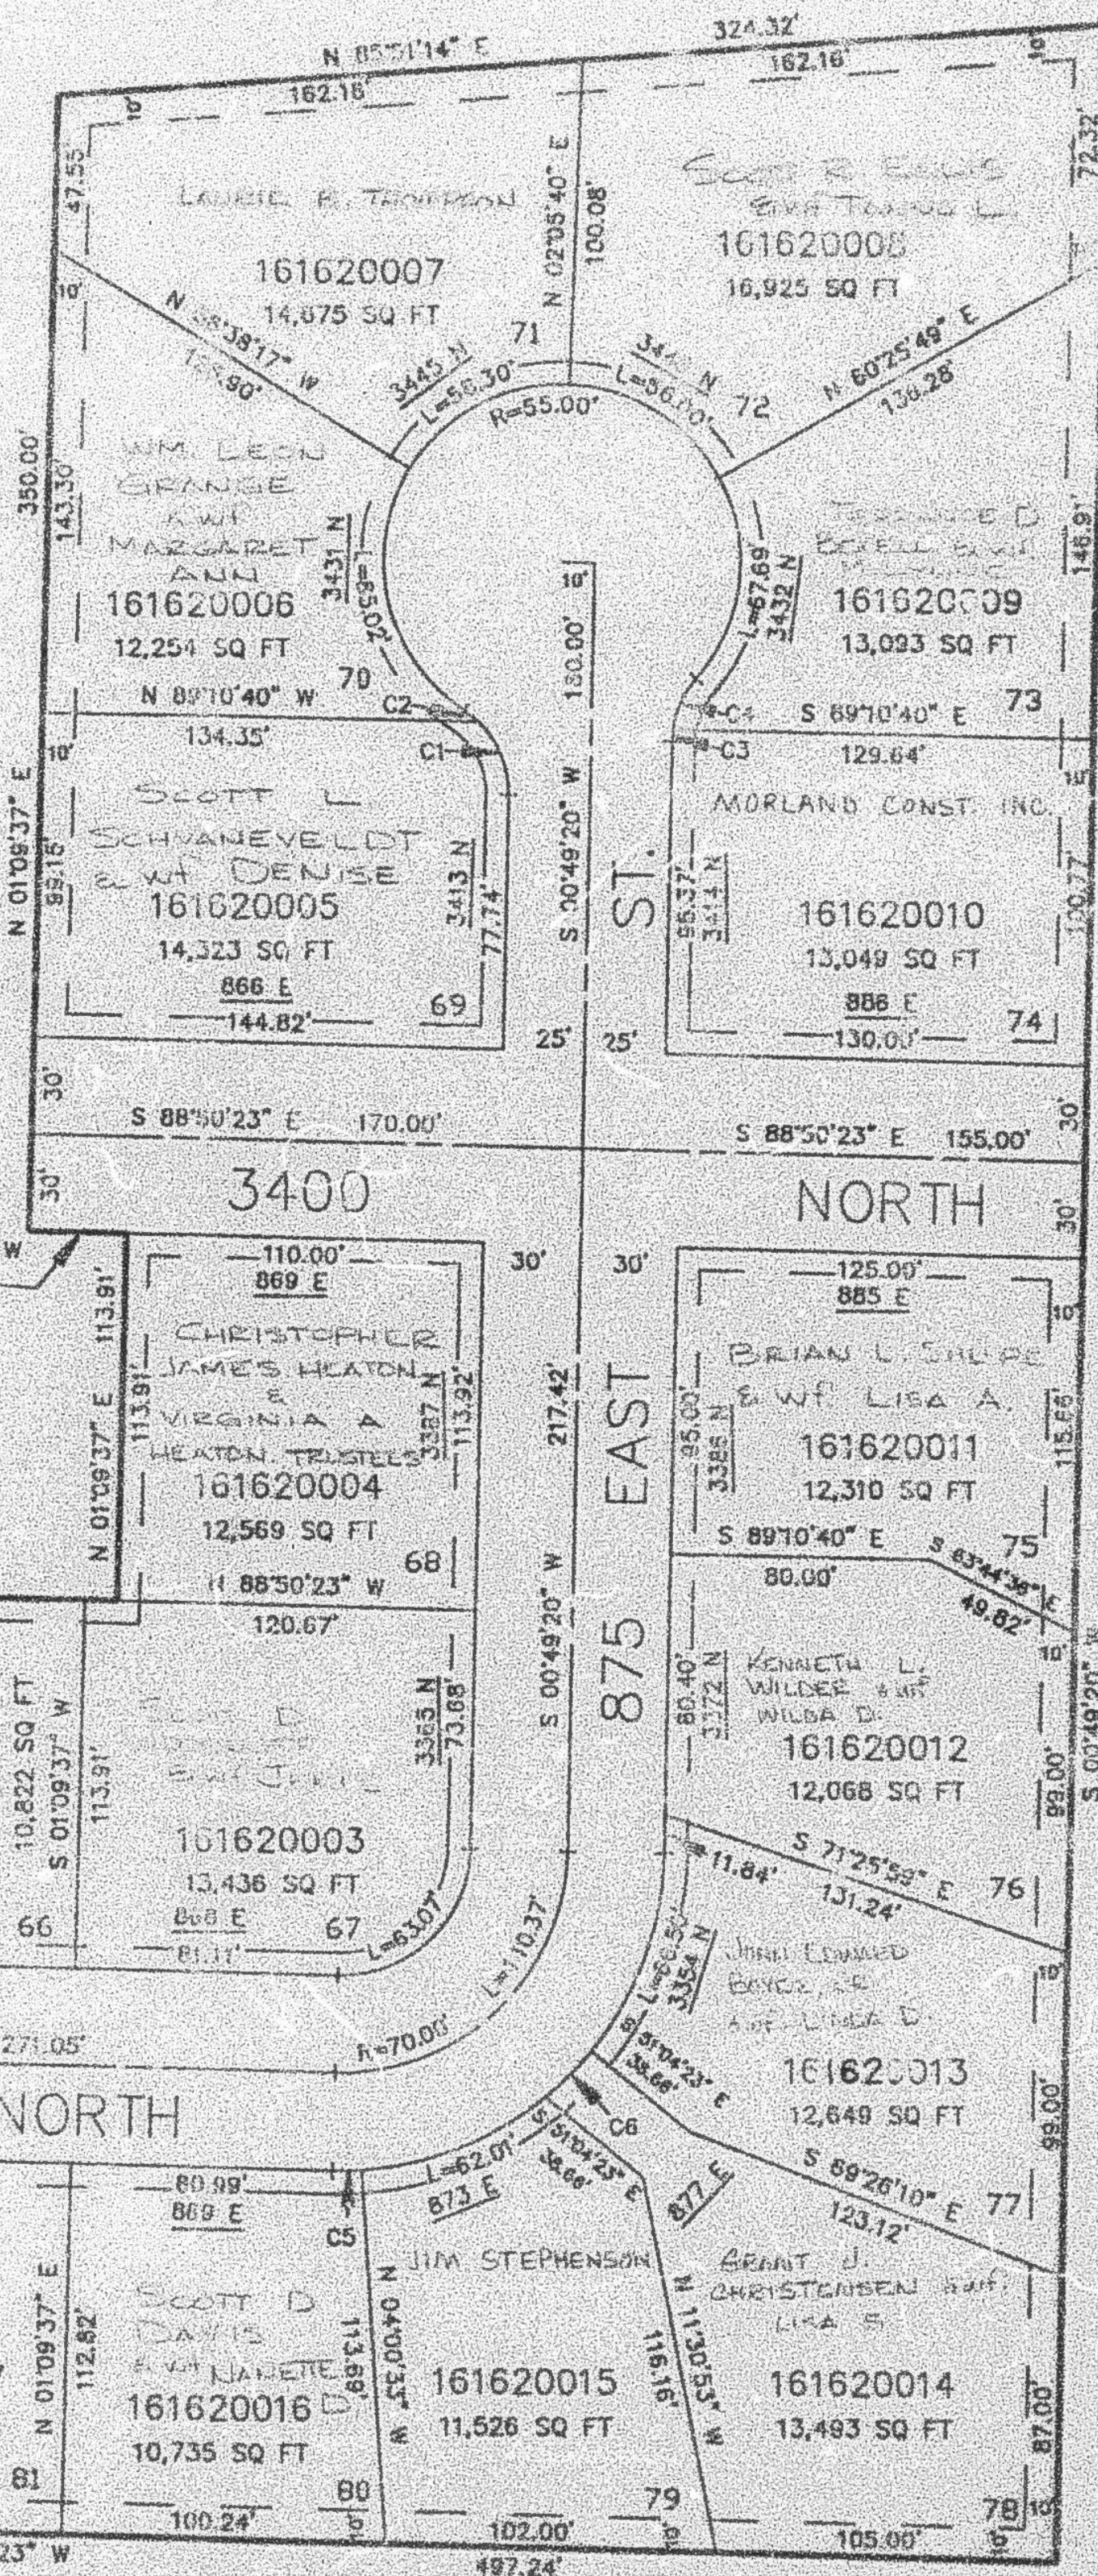

SEE PAGE 42