PART OF THE SE 1/4, OF SEC. 20, T.7N., R.1W., S.L.B. & M.

PEBBLE BEACH OF THE GREAT LAKE BONNEVILLE – PHASE 3

IN NORTH OGDEN CITY

TAXING UNIT: 10

SCALE 1" = 40'

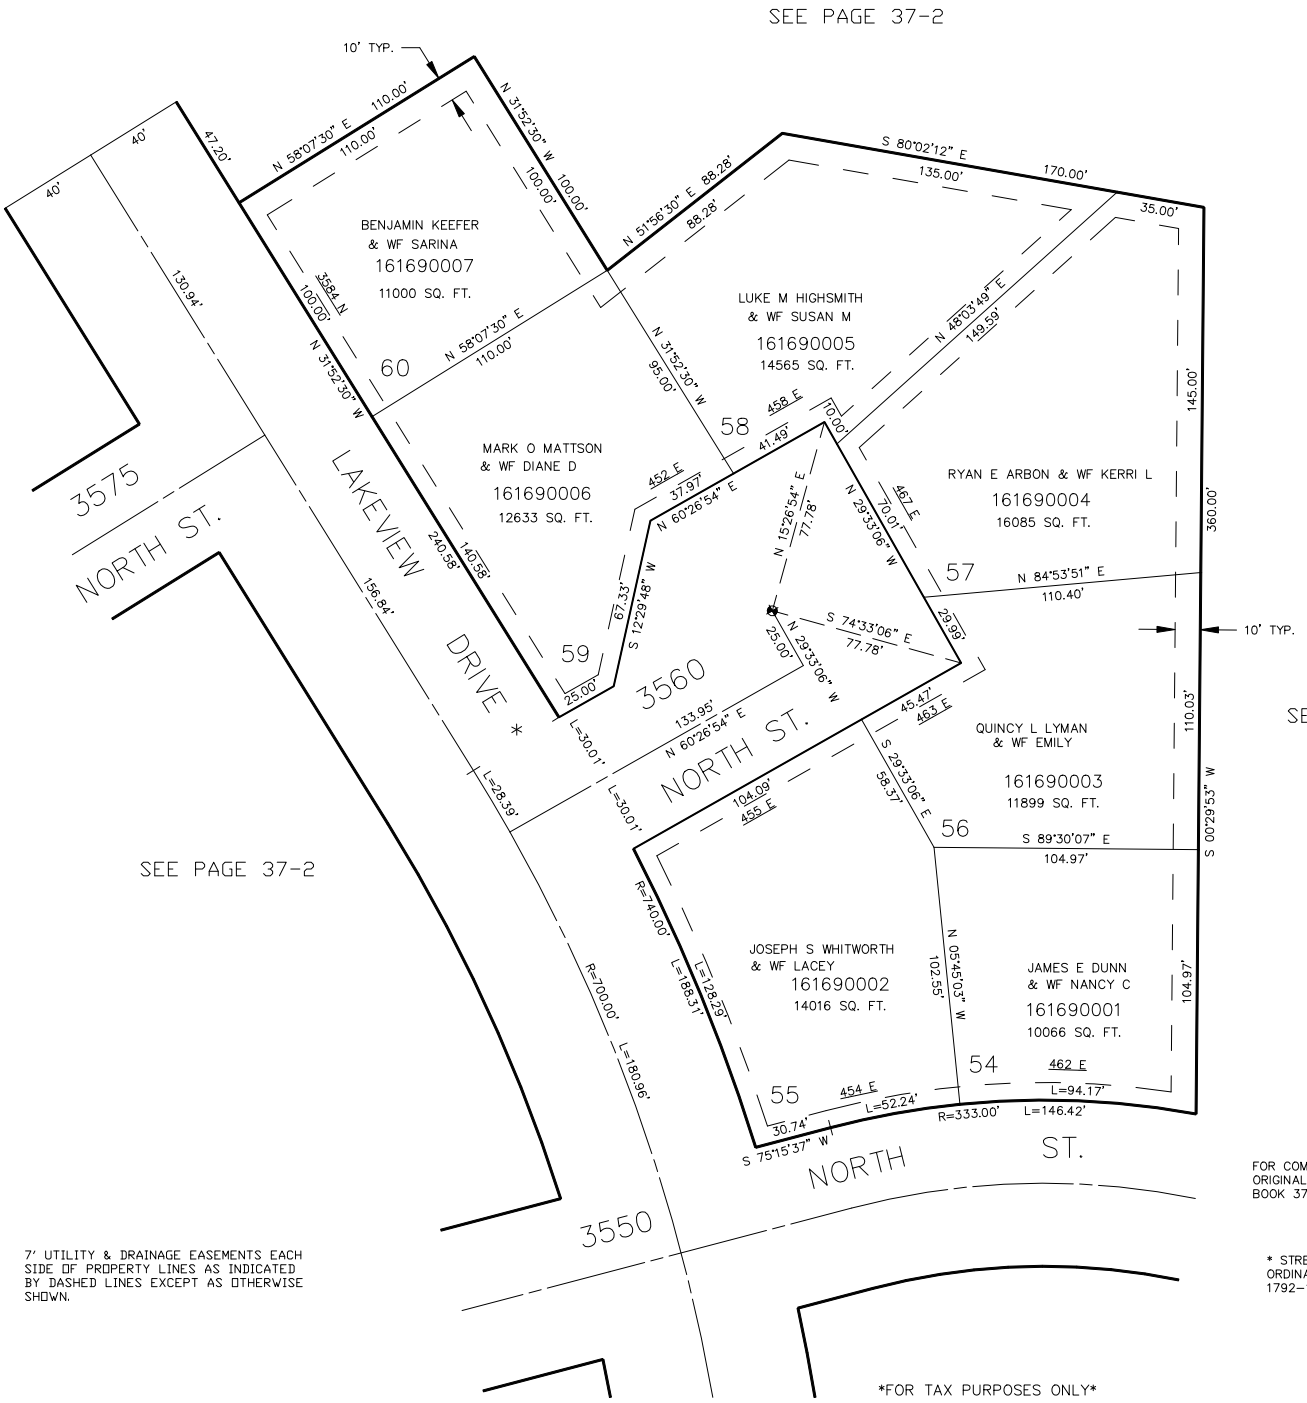

FOR COMPLETE ENG DATA SEE ORIGINAL DEDICATION PLAT IN BOOK 37, PAGE 83 OF RECORDS.

7' UTILITY & DRAINAGE EASEMENTS EACH SIDE OF PROPERTY LINES AS INDICATED BY DASHED LINES EXCEPT AS OTHERWISE SHOWN.

* STREET NAME CHG.
ORDINANCE #1389188
1792–1931 21–FEB–96

FOR TAX PURPOSES ONLY

JPS 4–94