PART OF THE SE 1/4, OF SEC. 20, T.7N., R.1W., S.L.B. & M.
AND
PART OF THE SW 1/4, OF SEC. 21, T.7N., R.1W., S.L.B. & M.

WILLOW SPRINGS SUBDIVISION – PHASE 5

IN NORTH OGDEN CITY

TAXING UNIT: 10

SCALE 1" = 50'

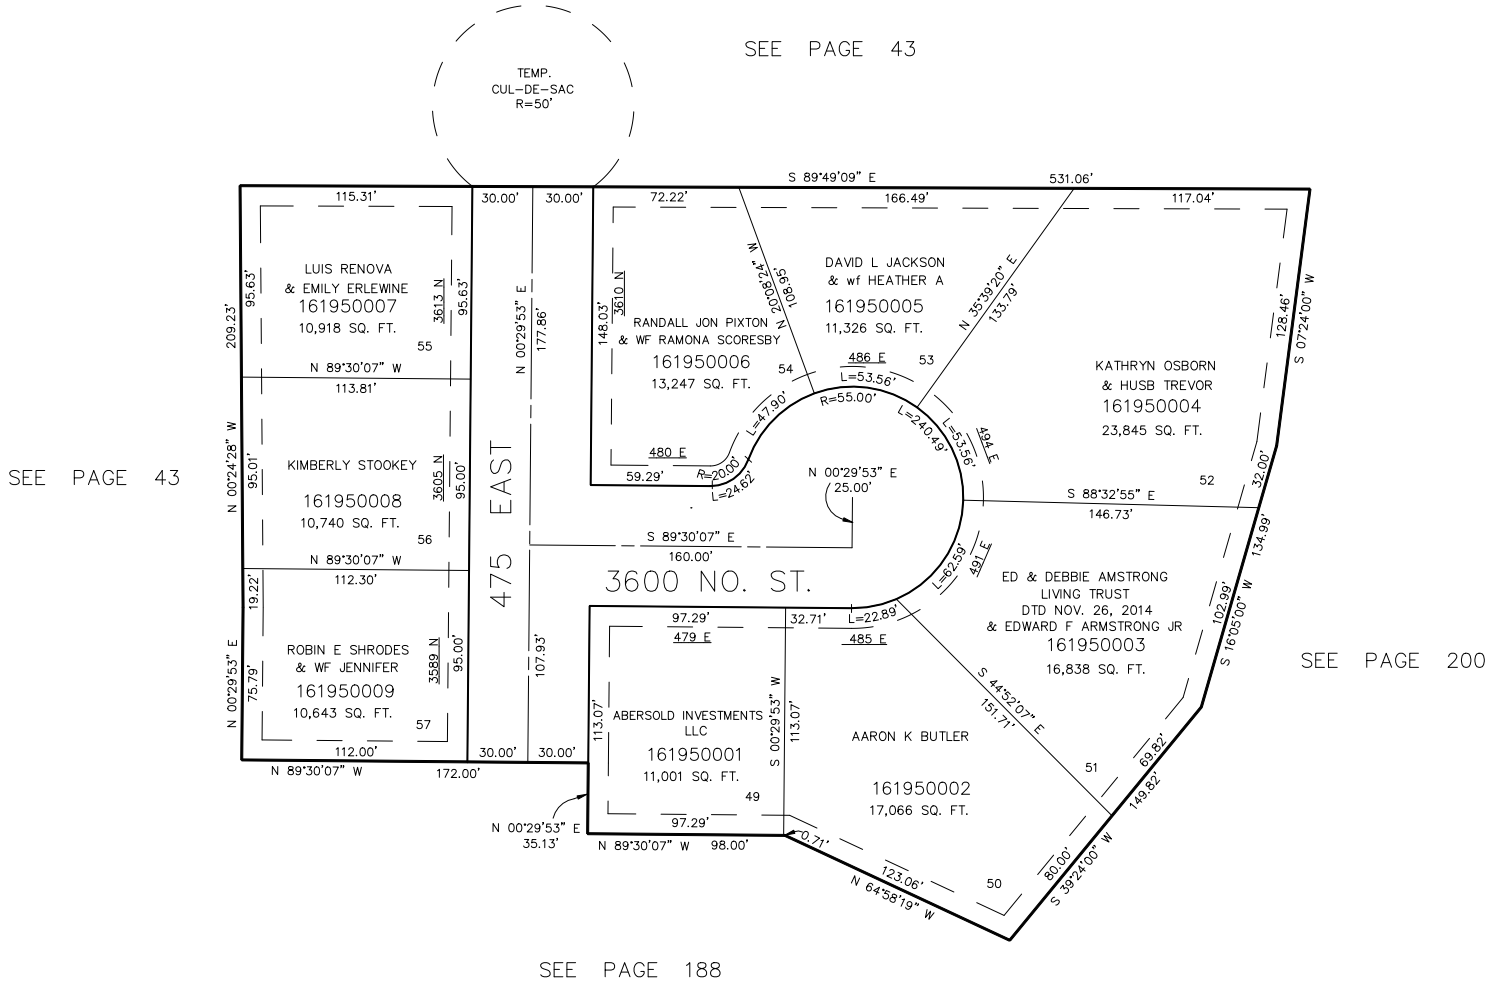

10' UTILITY & DRAINAGE EASEMENTS EACH SIDE OF PROPERTY LINES AS INDICATED BY DASHED LINES EXCEPT AS OTHERWISE SHOWN.

FOR COMPLETE ENG DATA SEE ORIGINAL DEDICATION PLAT IN BOOK 43, PAGE 71 OF RECORDS.

FOR TAX PURPOSES ONLY