PART OF THE NE.1/4, OF SECTION 1, T.7N., R.1W., S.L.B. & M.

EMERSON HILLS SUBDIVISION – PHASE 2

IN WEBER COUNTY

TAXING UNIT: 36

SCALE 1" = 1:200'

SEE PAGE 1

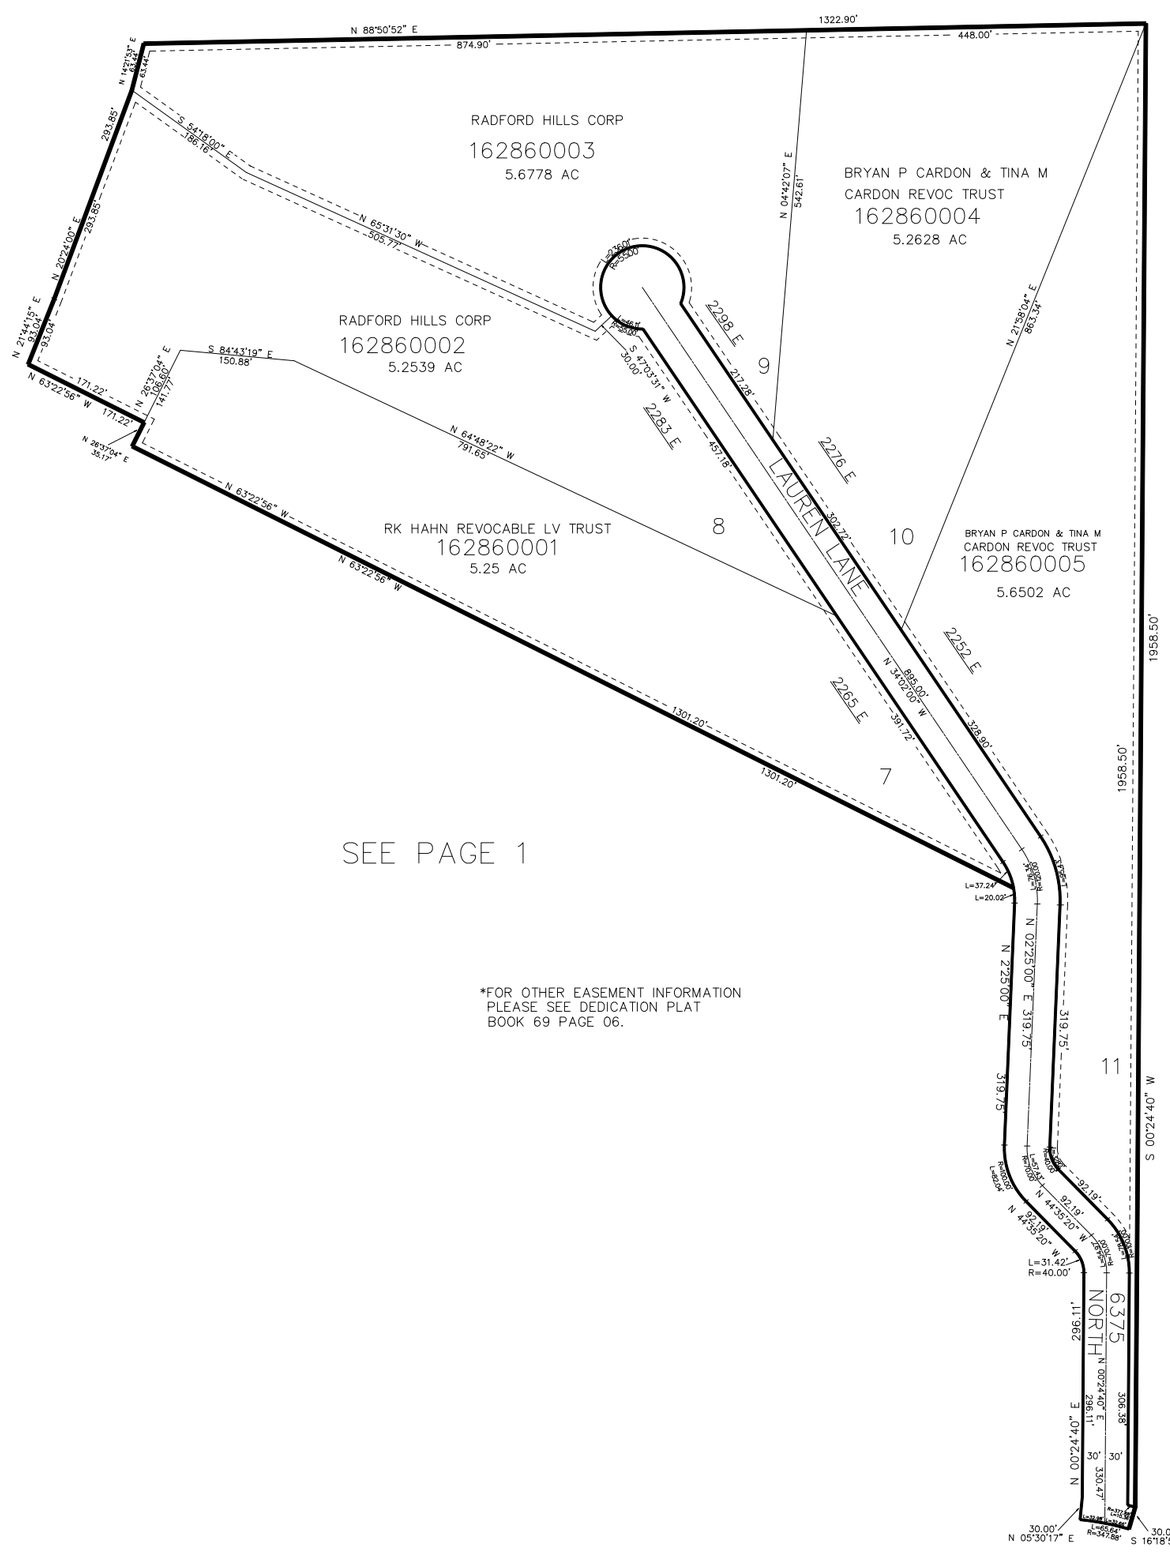

SEE PAGE 1

*FOR OTHER EASEMENT INFORMATION PLEASE SEE DEDICATION PLAT BOOK 69 PAGE 06.

FOR COMPLETE ENG DATA SEE ORIGINAL DEDICATION PLAT IN BOOK 69, PAGE 06 OF RECORDS.

10' UTILITY & DRAINAGE EASEMENTS EACH SIDE OF PROPERTY LINES AS INDICATED BY DASHED LINES EXCEPT AS OTHERWISE SHOWN.