PART OF THE SW. 1/4, OF SECTION 27, T.7N., R.1W., S.L.B. & M.

CANYON VISTA SUBDIVISION 2ND AMENDMENT

IN NORTH OGDEN CITY

TAXING UNIT: 10

SCALE 1" = 30'

SEE PAGE 323

2675 NORTH STREET

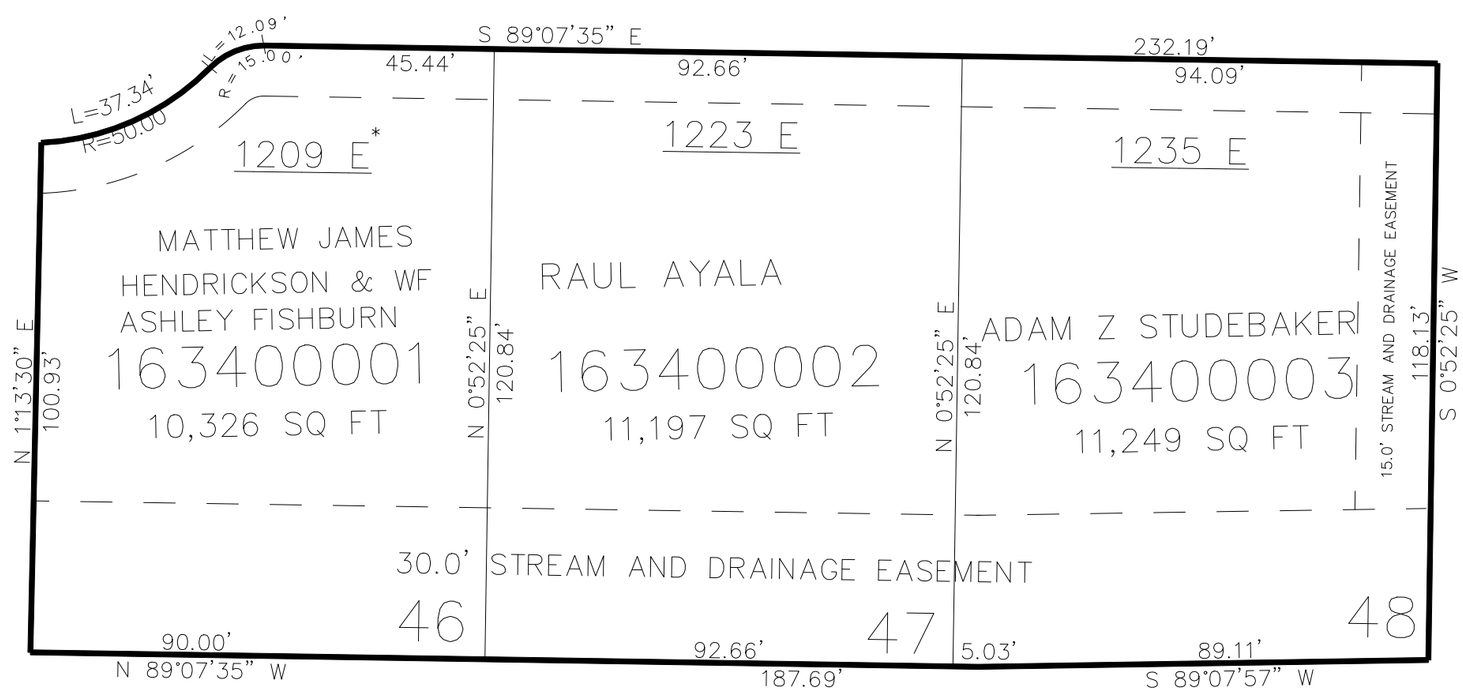

SEE PAGE 323

SEE PAGE 323

SEE PAGE 323

*ADDRESS AFFIDAVIT E#2946584

10' UTILITY & DRAINAGE EASEMENTS EACH SIDE OF PROPERTY LINES AS INDICATED BY DASHED LINES EXCEPT AS OTHERWISE SHOWN.

FOR COMPLETE ENG DATA SEE ORIGINAL DEDICATION PLAT IN BOOK 81, PAGE 88 OF RECORDS.

FOR TAX PURPOSES ONLY