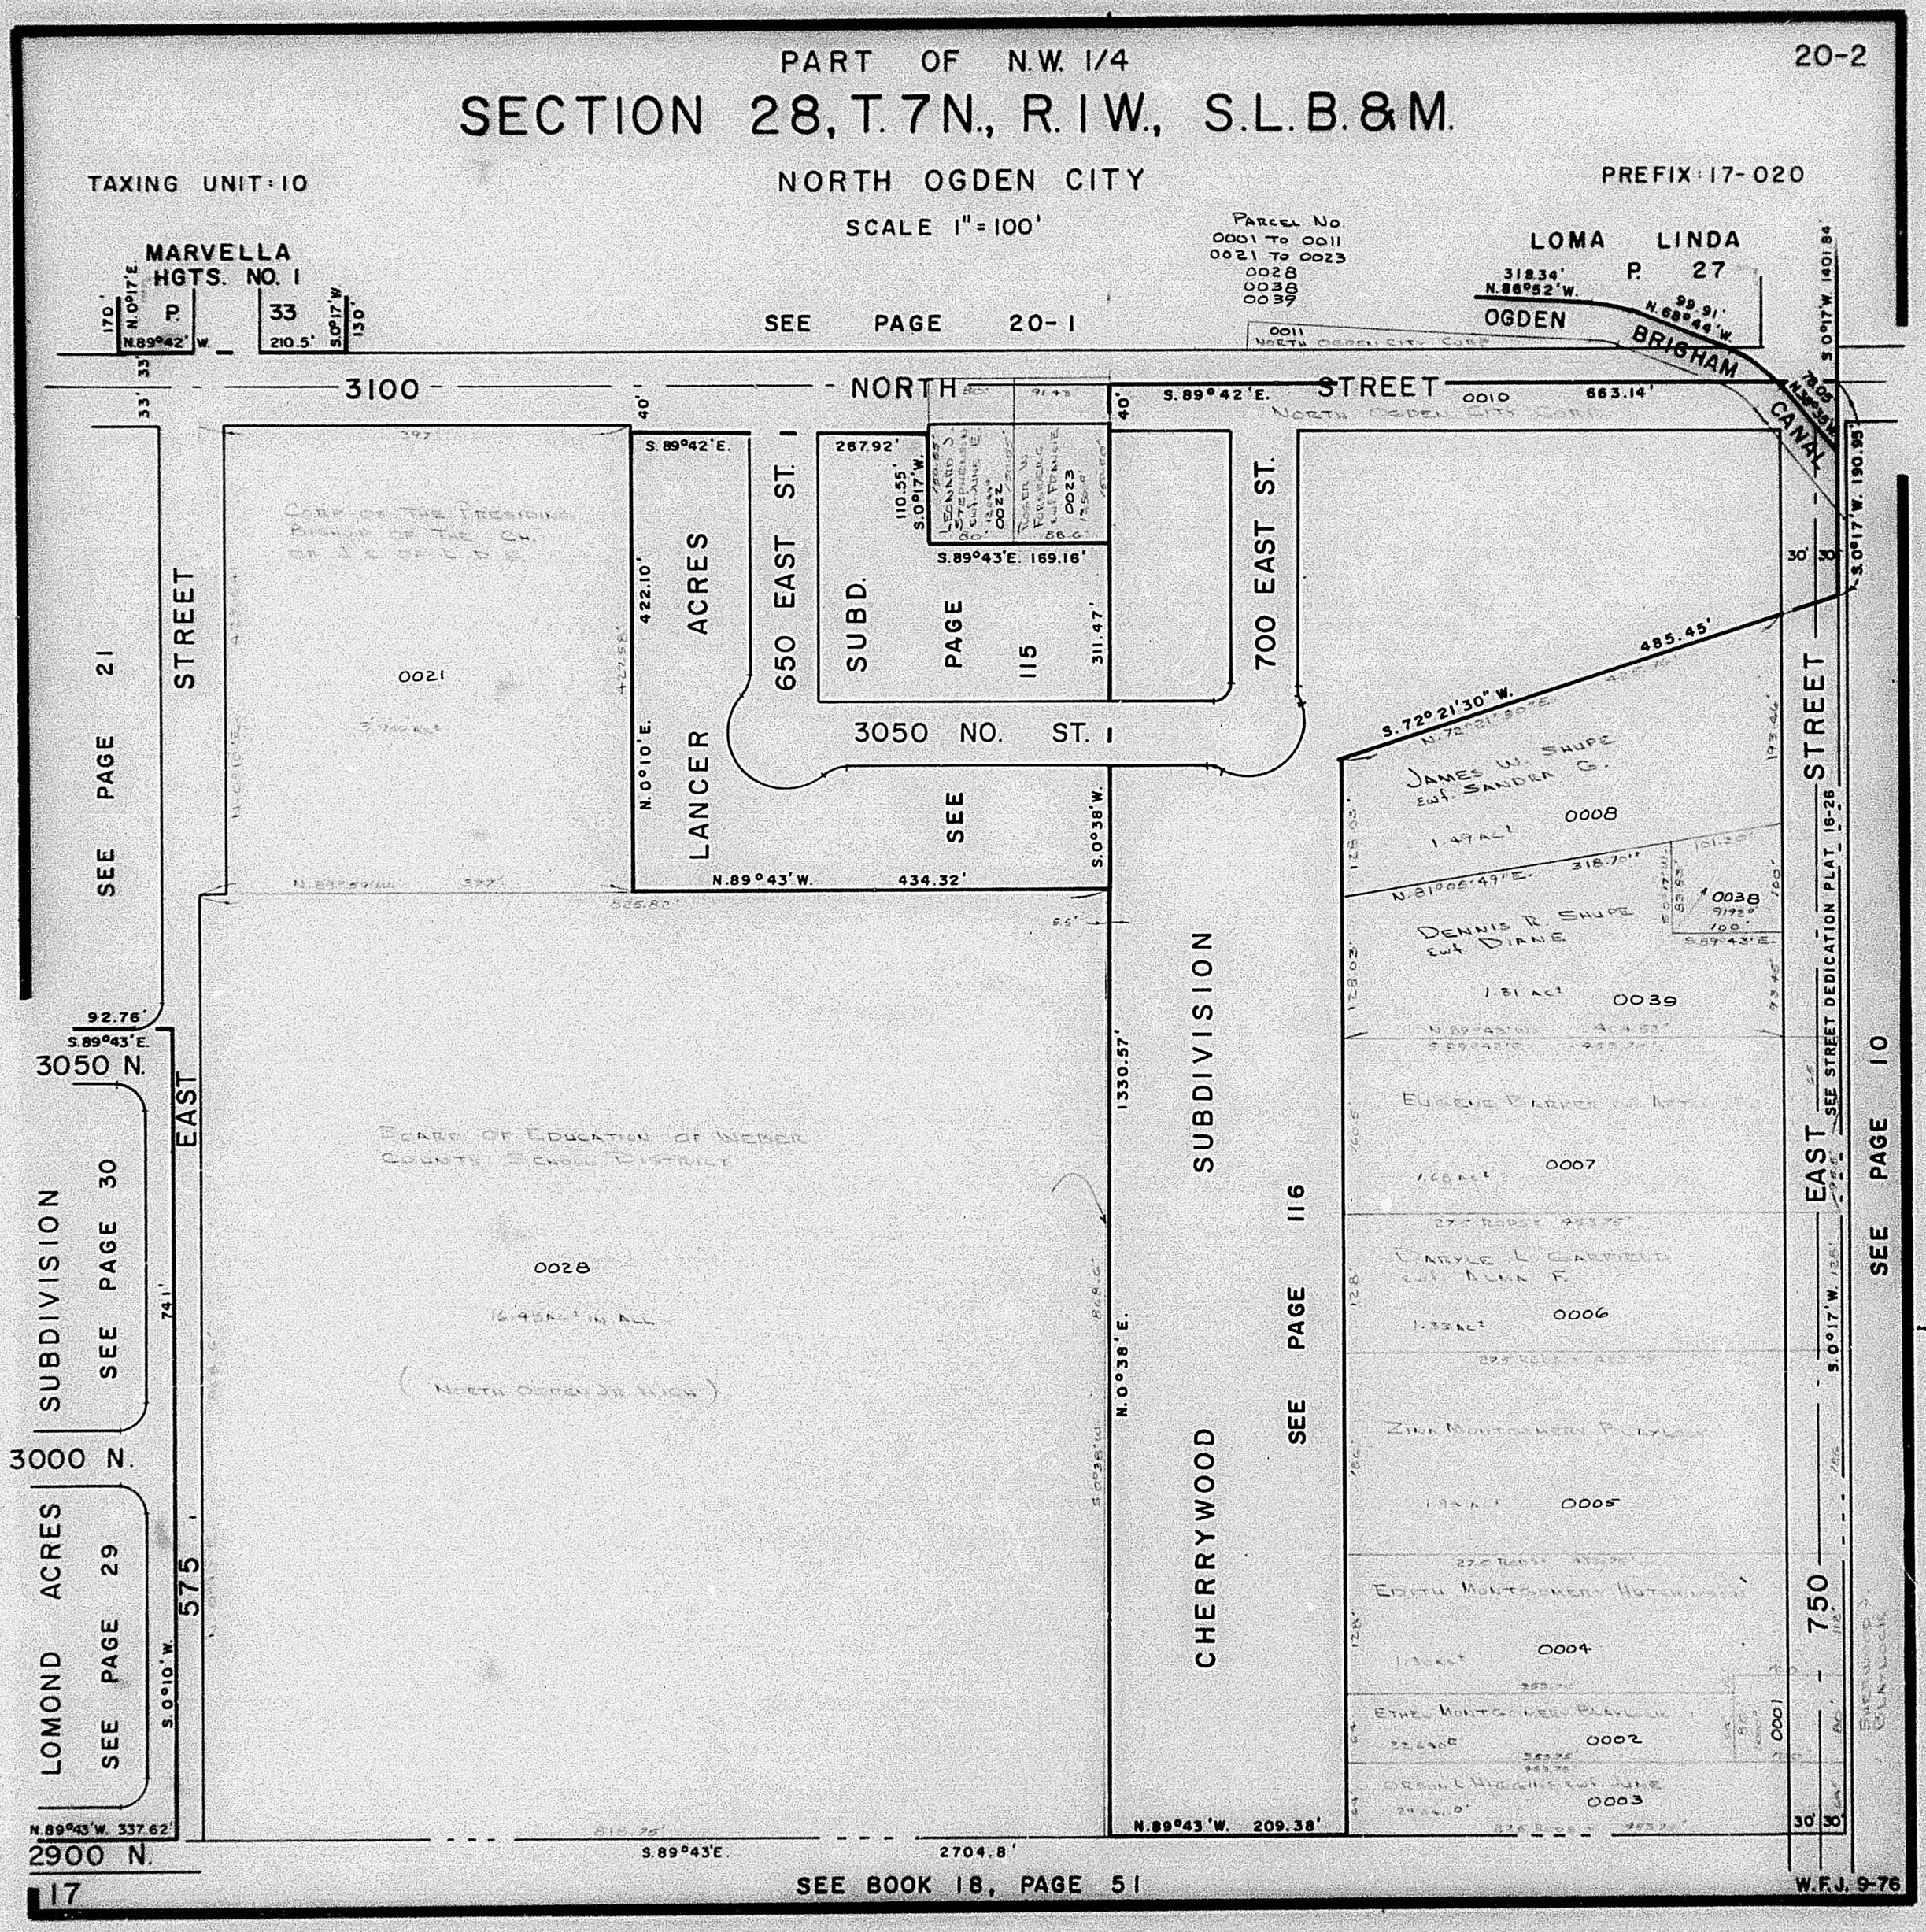
PART OF N.W. 1/4
20-2
SECTION 28, T. 7N., R. 1W., S.L.B.&M.
TAXING UNIT: 10
NORTH OGDEN CITY
PREFIX: 17-020
SCALE 1" = 100'
PARCEL NO.
0001 TO 0011
0021 TO 0023
0028
0038
0039
MARVELLA HGTS. NO. 1
LOMA LINDA
P. 27
OGDEN BRIGHAM CANAL
SEE PAGE 20-1
3100 NORTH STREET
S.89°42'E.
663.14'
650 EAST ST.
700 EAST ST.
LANCER ACRES
SUBD.
PAGE 115
3050 NO. ST.
SEE PAGE 21
STREET
3050 N.
SUBDIVISION
SEE PAGE 30
3000 N.
LOMOND ACRES
SEE PAGE 29
575 EAST
750 EAST STREET
SEE STREET DEDICATION PLAT 18-26
SEE PAGE 10
CHERRYWOOD
SEE PAGE 116
0021
0028
0008
0038
0039
0007
0006
0005
0004
0002
0001
0003
2900 N.
S.89°43'E.
2704.8'
17
SEE BOOK 18, PAGE 51
W.F.J. 9-76