PART OF N.W. 1/4 OF

SECTION 29, T. 7 N., R. 1 W., S.L.B. & M.

IN TOWN OF PLEASANT VIEW

TAXING UNIT: 11 SCALE 1"=100' PREFIX: 17-051

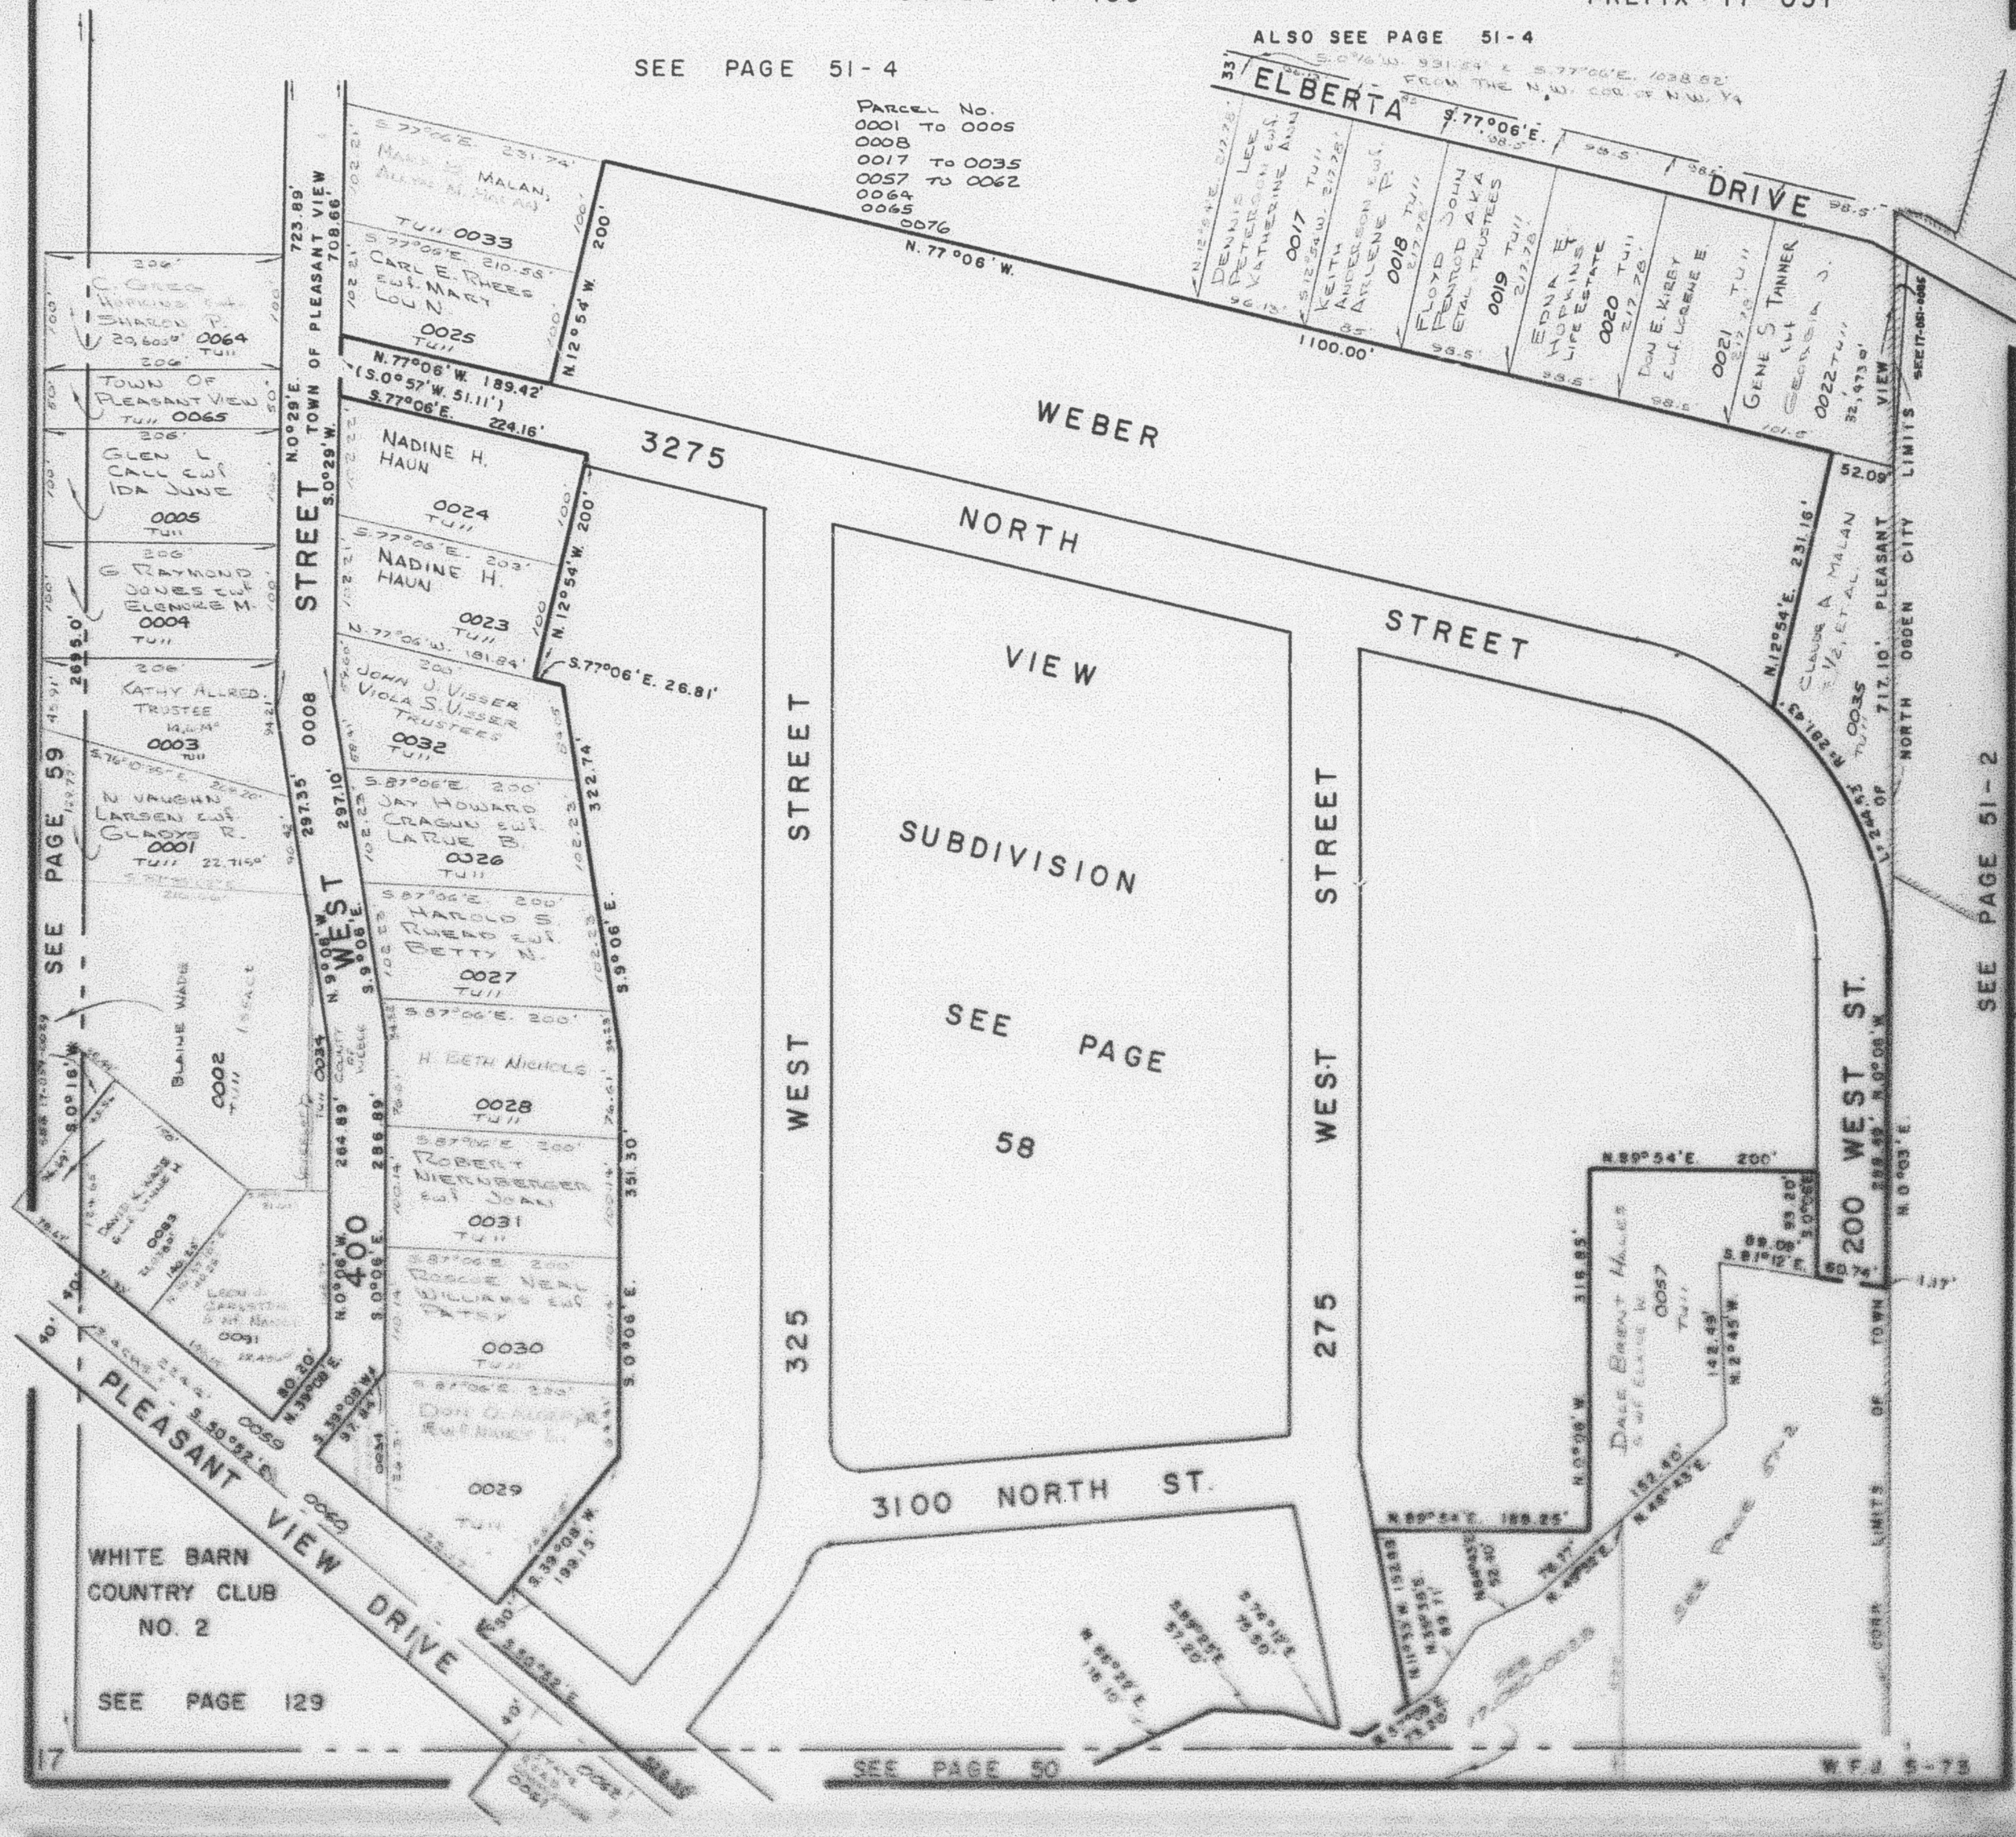
ALSO SEE PAGE 51-4
SEE PAGE 51-4
PARCEL NO.
0001 TO 0005
0008
0017 TO 0035
0057 TO 0062
0064
0065
0076
ELBERTA DRIVE
WEBER
3275
NORTH
VIEW
STREET
SUBDIVISION
SEE PAGE
58
3100 NORTH ST.
WEST STREET
325 WEST STREET
275 WEST STREET
400 WEST STREET
200 WEST ST.
PLEASANT VIEW DRIVE
WHITE BARN
COUNTRY CLUB
NO. 2
SEE PAGE 129
SEE PAGE 59
SEE PAGE 51-2
SEE PAGE 50
NORTH OGDEN CITY LIMITS
TOWN OF PLEASANT VIEW
0017 TU11
0018 TU11
0019 TU11
0020 TU11
0021 TU11
0022 TU11
0023 TU11
0024 TU11
0025 TU11
0026 TU11
0027 TU11
0028 TU11
0029 TU11
0030 TU11
0031 TU11
0032 TU11
0033 TU11
0034 TU11
0035 TU11
0057 TU11
0064 TU11
0065 TU11
0001 TU11
0002 TU11
0003 TU11
0004 TU11
0005 TU11
0008
0076
N. 77°06' W.
S. 77°06' E.
N. 12°54' W. 200'
1100.00'
723.89'
708.66'
N. 0°29' E.
S. 0°29' W.
N. 12°54' E. 231.16'
717.10'
R = 281.43'
52.09'
N. 89°54' E. 200'
N. 89°54' E. 188.25'
N. 0°06' W.
N. 0°03' E.
S. 0°06' E.
S. 0°06' W.
N. 0°06' W.
N. 9°06' W.
S. 9°06' E.
N. 39°06' E.
S. 39°06' W.
S. 50°52' E.
S. 77°06' E. 26.81'
S. 77°06' E. 224.16'
N. 77°06' W. 189.42'
(S. 0°57' W. 51.11')
N. 12°54' W. 200'
S. 77°06' E. 231.74'
S. 77°06' E. 210.55'
S. 77°06' E. 203'
N. 77°06' W. 181.84'
S. 87°06' E. 200'
S. 87°06' E. 200'
S. 87°06' E. 200