

PART OF N.W. 1/4 OF SEC. 29, T.7N., R.1W., S.L.B. & M.

105


TAYLOR ESTATES SUBDIVISION PLAT III

TAXING UNIT - 10

IN NORTH OGDEN CITY

PREFIX - 17-105

SCALE 1" = 50'

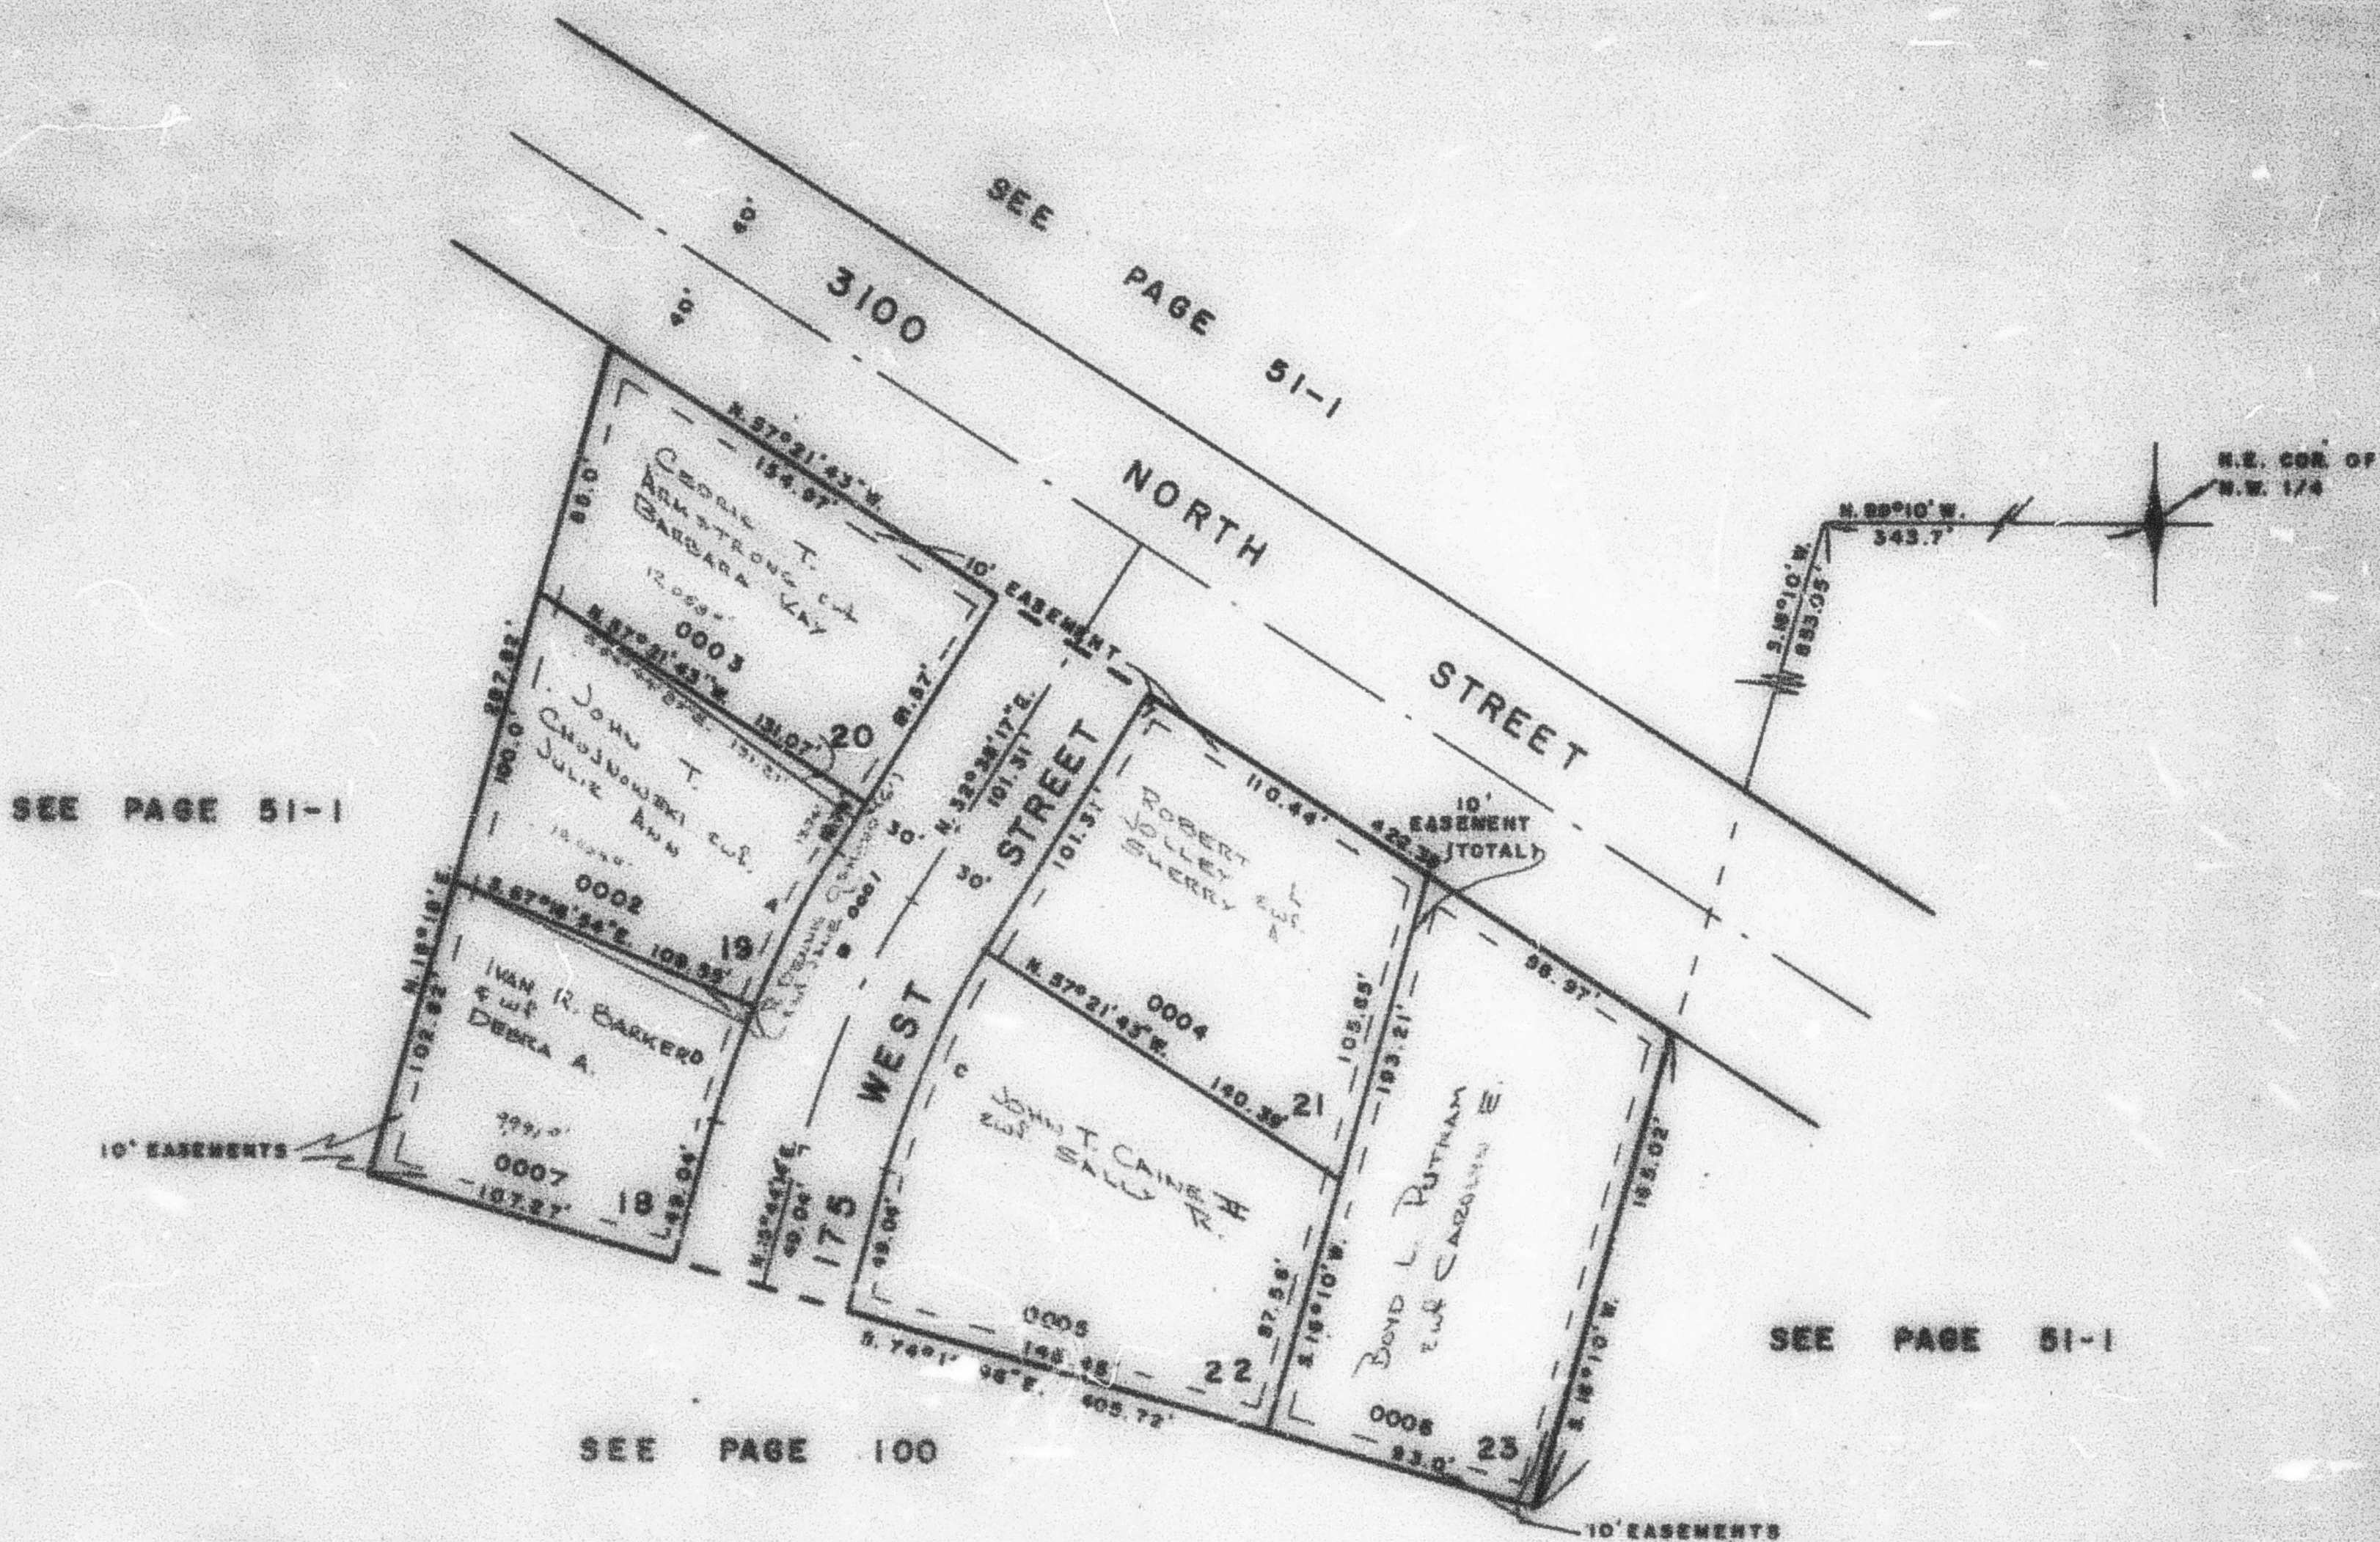

CURVE DATA

CURVE DATA	
A	C
A = 10° 55' 11"	A = 10° 54' 03"
R = 332.89'	R = 272.89'
L = 57.83'	L = 50.9'
B	D
B = 10° 54' 03"	B = 10° 55' 11"
R = 332.89'	R = 272.89'
L = 57.83'	L = 50.9'
T = 45.0'	

FOR COMPLETE ENG. DATA
SEE ORIG. SUB. PLAT IN
BOOK 18, PAGE 71