

PART OF S.E. 1/4 SEC. 31, T.7 N., R.1 W., S.L.B. & M.

120

MISTY MEADOWS SUBDIVISION

LOTS 1-3, 20-29, 46-50, 150

IN HARRISVILLE CITY


SCALE 1" = 50'

TAXING UNIT - 20

PREFIX - 17-120

SEE PAGE 121

SEE PAGE 65

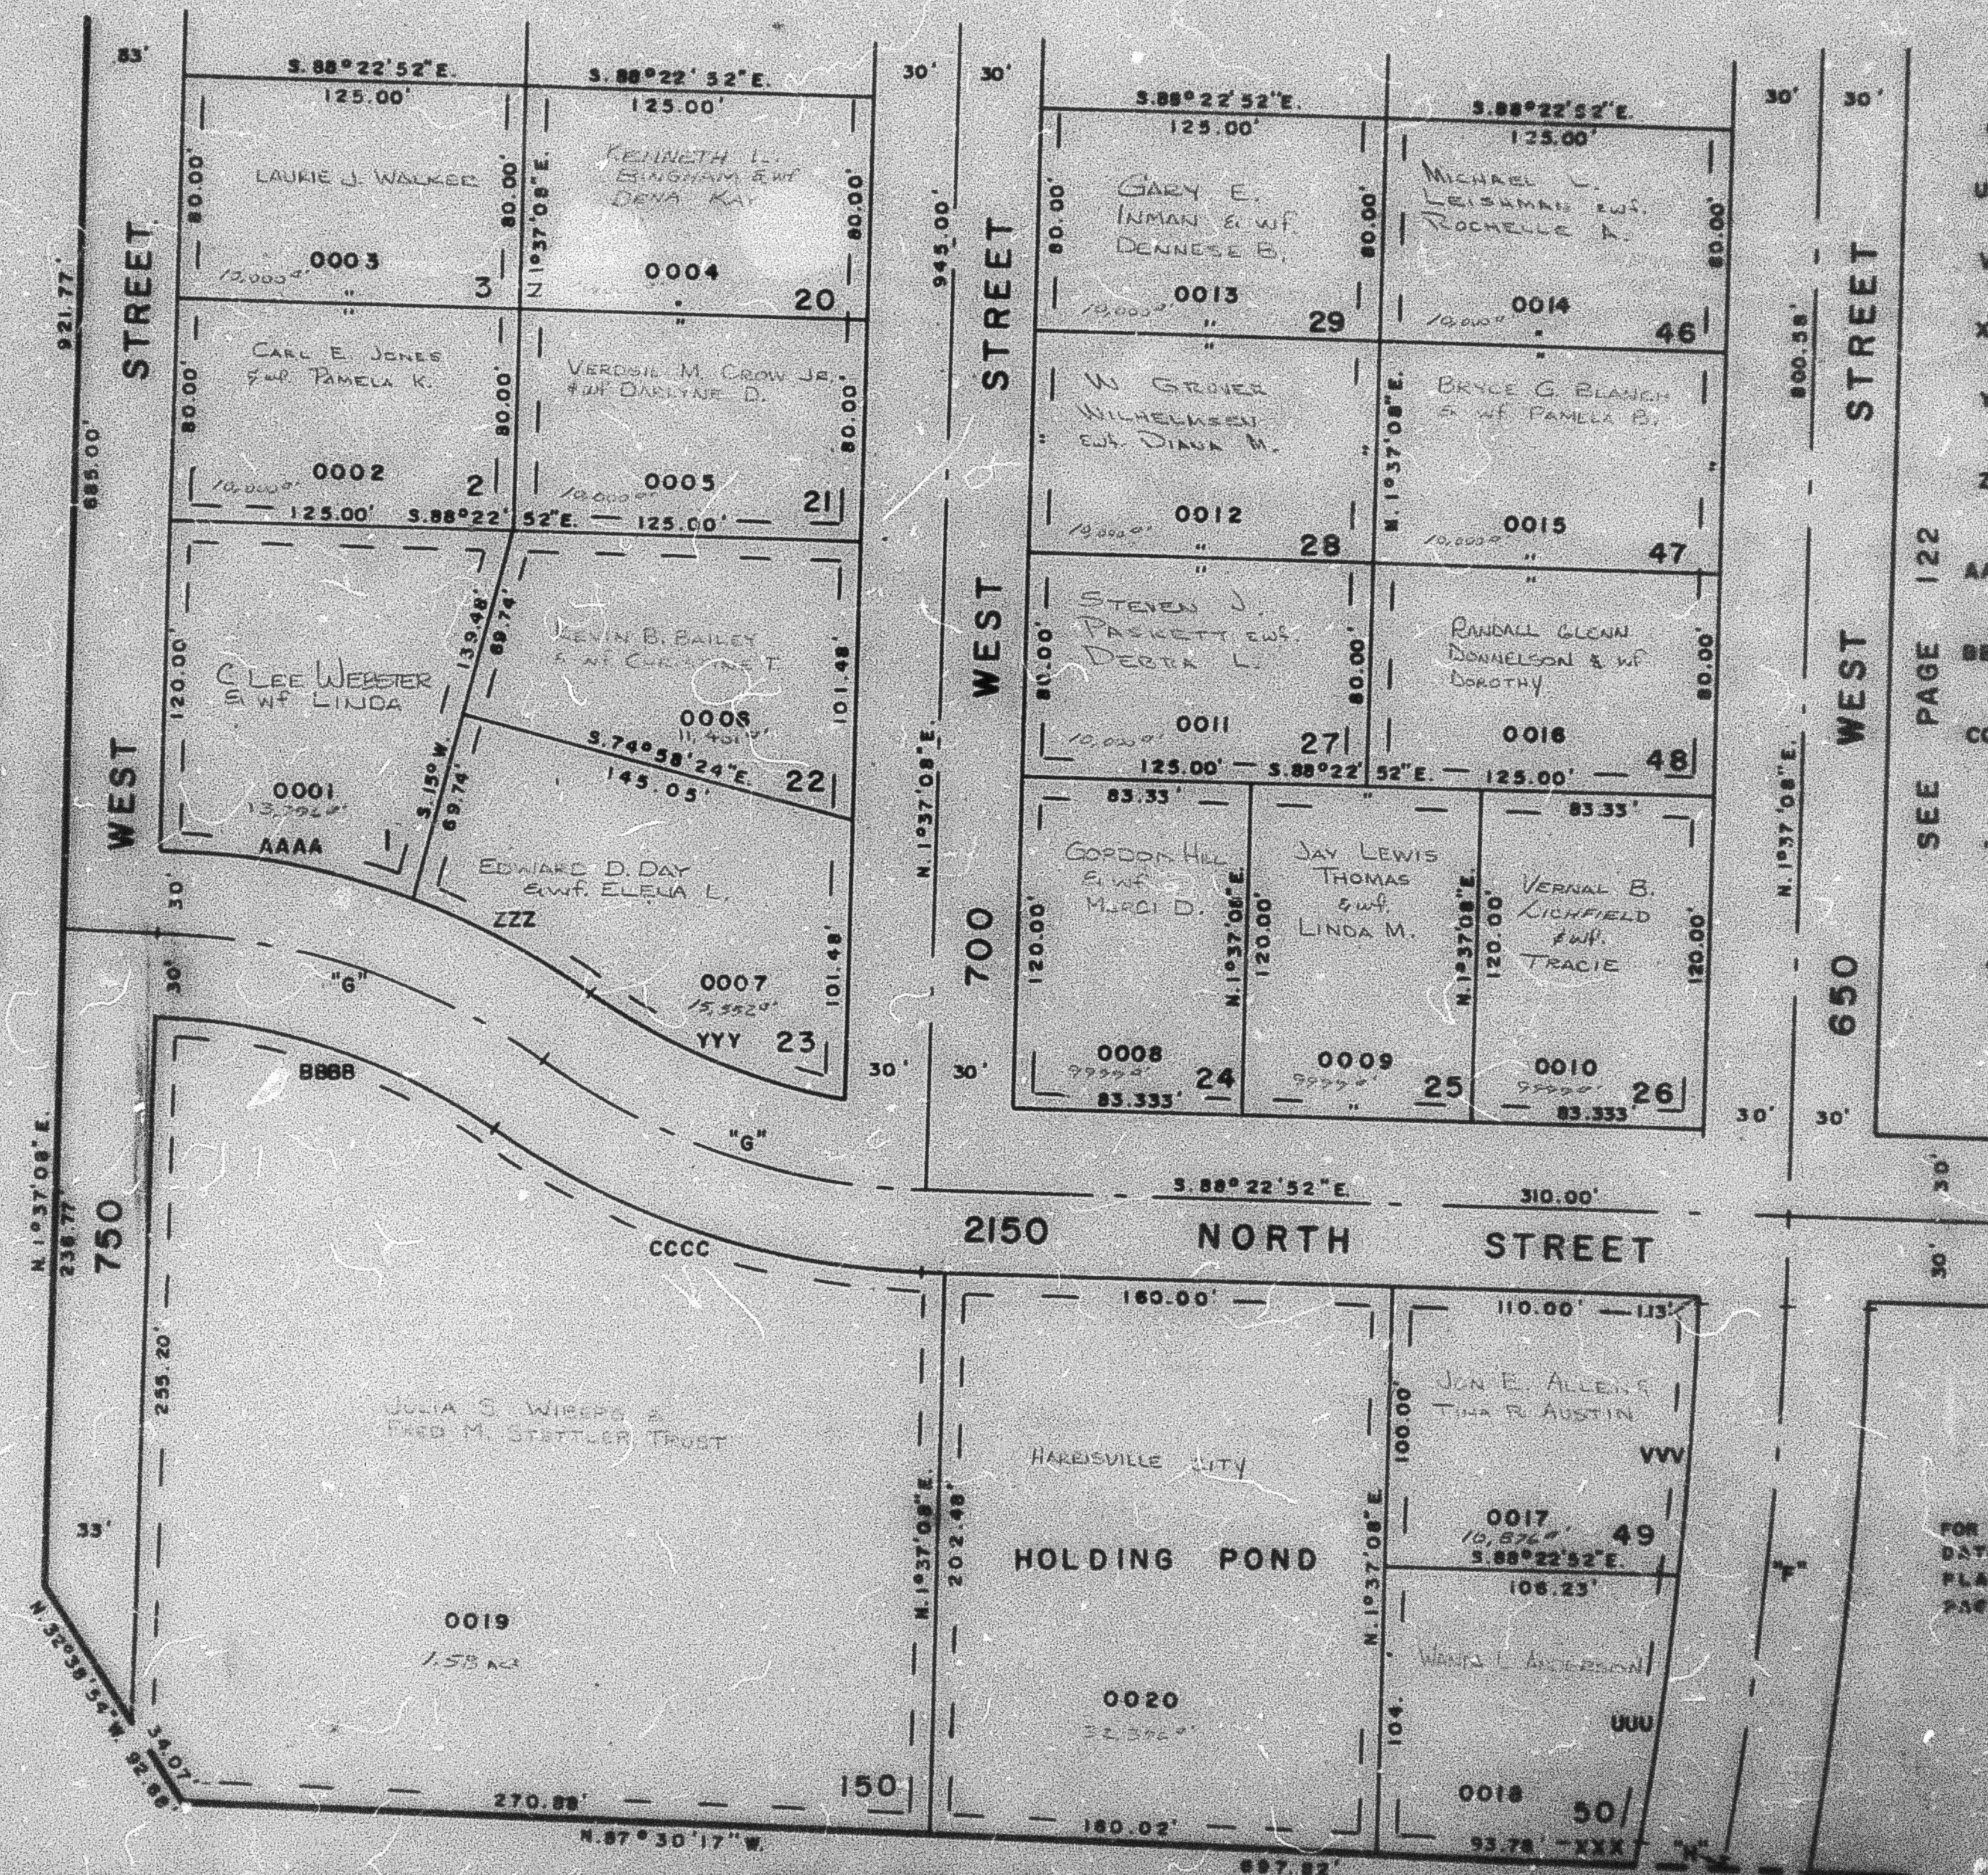

CURVE DATA

UUU	A=4°14'51"
	R=1298.30'
	L=88.14'
VVV	A=4°22'20"
	R=1298.50'
	L=88.57'
XXX	A=0°41'36"
	R=903.88'
	L=10.98'
YYY	A=26°00'03"
	R=221.84'
	L=100.87'
ZZZ	A=14°33'56"
	R=281.84'
	L=71.85'
AAAA	A=18°12'25"
	R=281.84'
	L=94.48'
BBBB	A=33°46'24"
	R=231.84'
	L=150.76'
CCCC	A=33°46'24"
	R=281.84'
	L=189.13'
"F"	A=8°37'11"
	R=1225.00'
	L=180.63'
	CH=186.43'
	T=100.00'
"G"	A=33°46'24"
	R=231.84'
	L=150.76'
	CH=186.43'
	T=76.45'
"H"	A=0°25'26"
	R=935.88'
	L=6.52'
	CH=6.92'
	T=3.45'

FOR COMPLETE ENR.
DATA SEE ORIG. SUB.
PLAT IN BOOK 10,
PAGES 73 & 74

SEE PAGE 64