PART OF SEC. 36, T.8N., R.1W.
PART OF THE N.E. 1/4, OF SEC. 1, T.7N., R.1W., S.L.B. & M.

DURFEE CREEK ESTATES NO.1

TAXING UNIT: 411

COMMON AREA 'A'

IN WEBER COUNTY

SCALE 1" = 400'

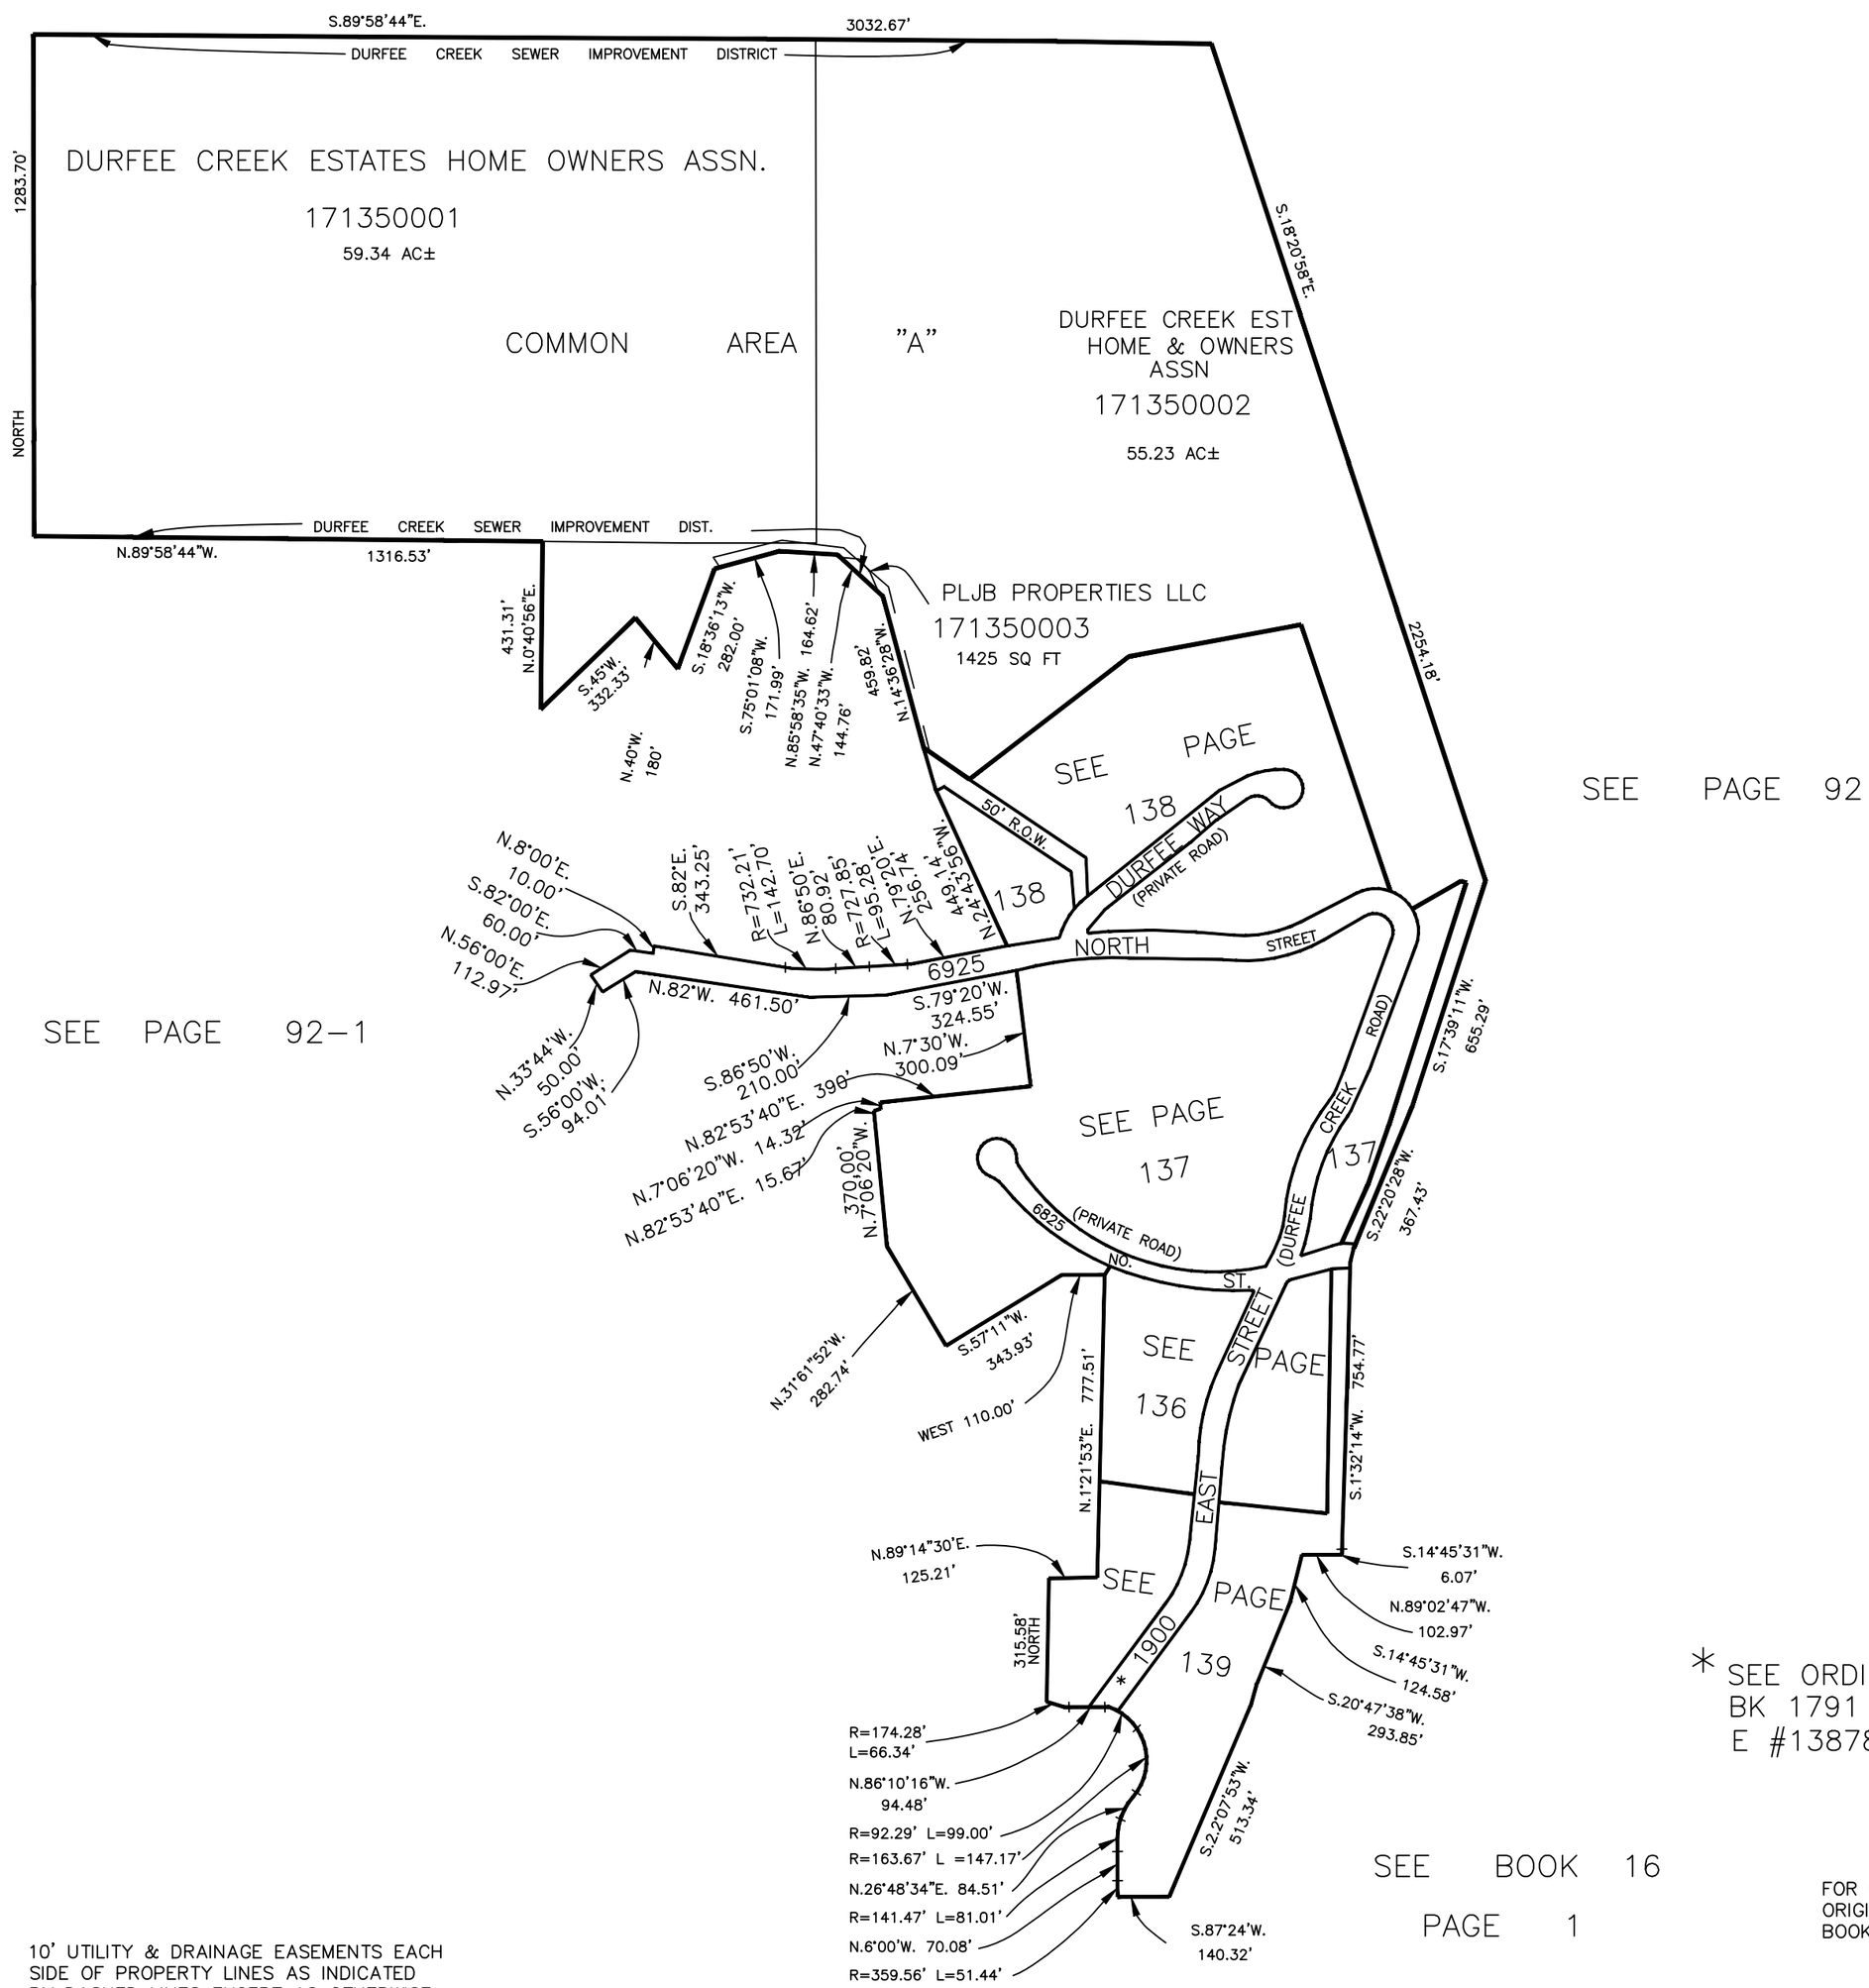

* SEE ORDINANCE 13-FEB-'96
BK 1791 PAGE 1572
E #1387845

SEE BOOK 16
PAGE 1

FOR COMPLETE ENG DATA SEE
ORIGINAL DEDICATION PLAT IN
BOOK 23, PAGE 28, 29, 30 OF RECORDS.

10' UTILITY & DRAINAGE EASEMENTS EACH SIDE OF PROPERTY LINES AS INDICATED BY DASHED LINES EXCEPT AS OTHERWISE SHOWN.

W.F.J. 9-80