PART OF THE S.E.1/4, SEC. 31, T.7N., R.1W., S.L.B.&M.

FAIRWAY PARK NO. 2

TAXING UNIT: 79

LOTS 26-35, 40-47

PREFIX: 17-146

IN HARRISVILLE CITY

SCALE 1" = 50'

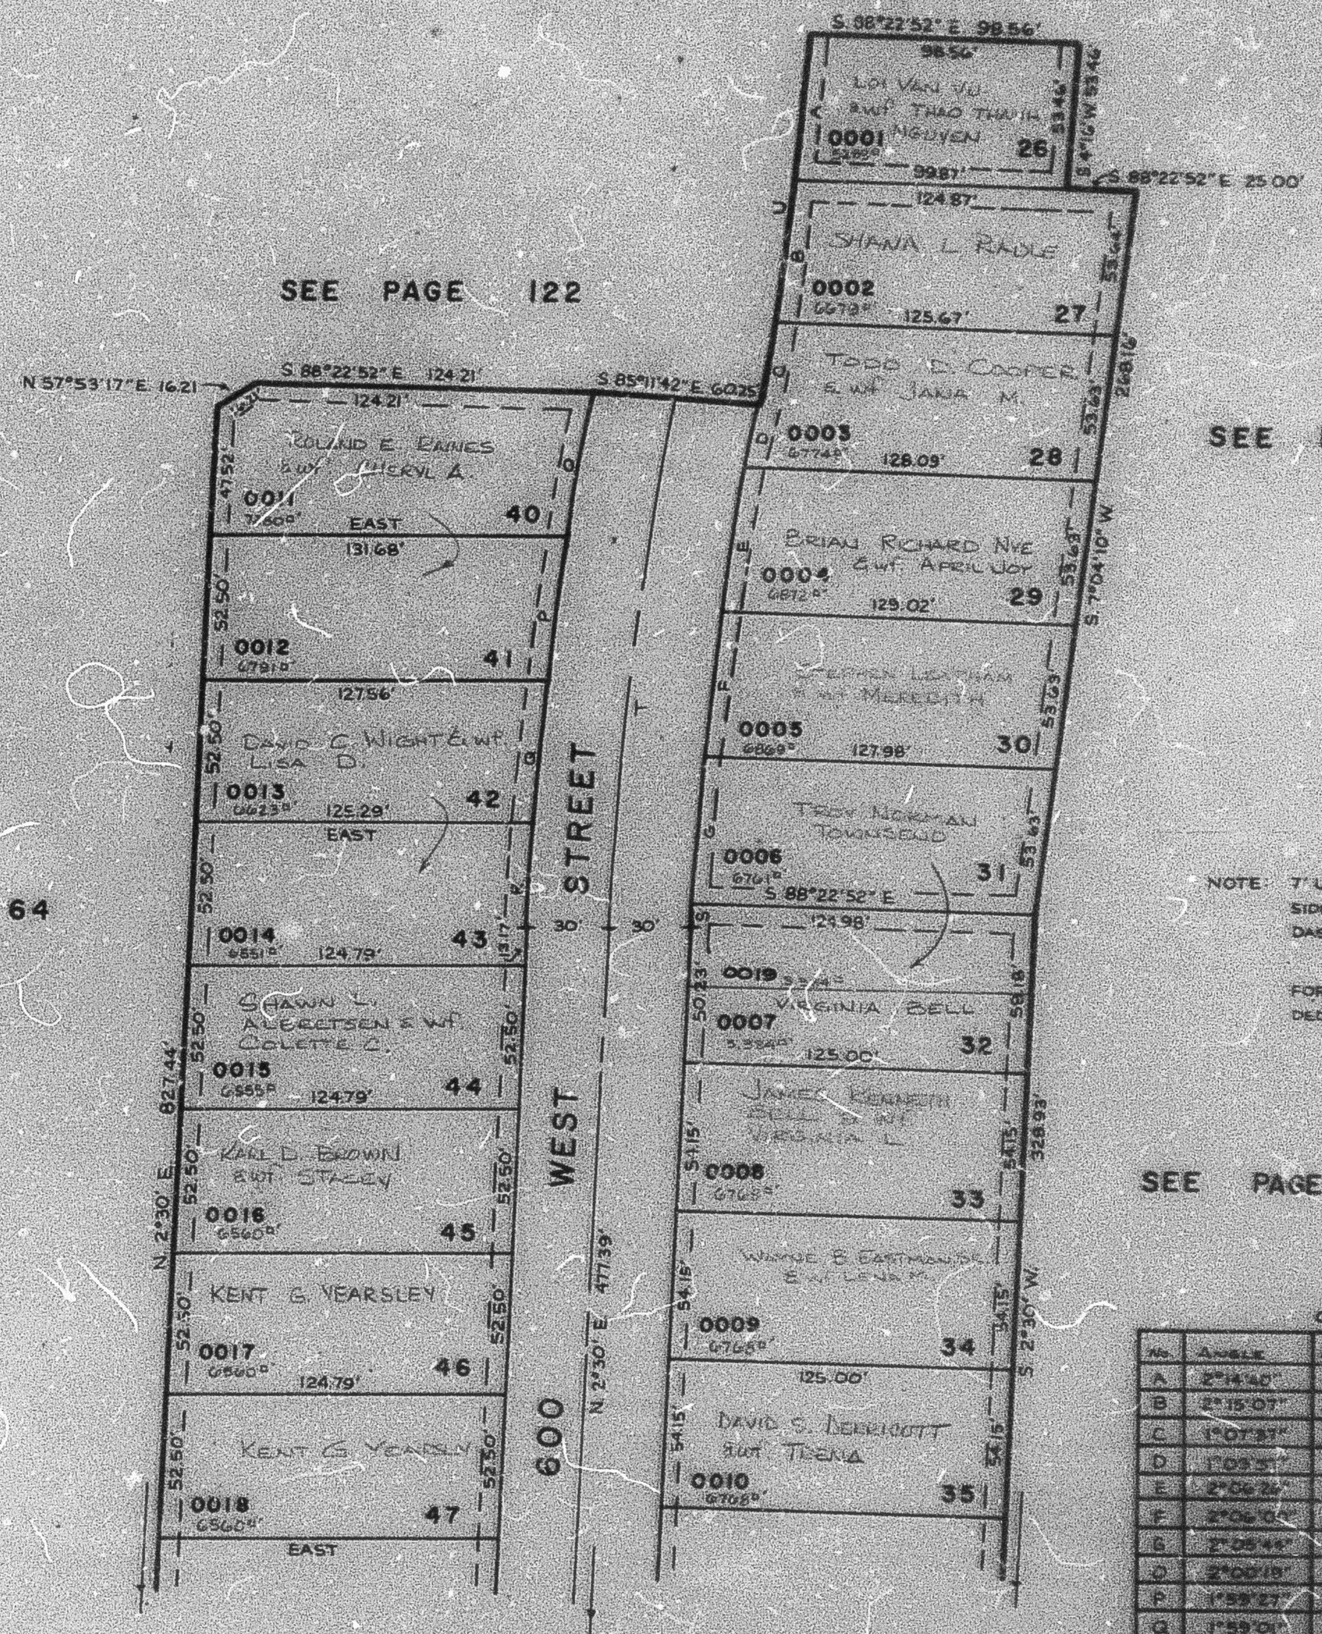

NOTE: 7' UTILITY AND DRAINAGE EASEMENTS EACH SIDE OF PROPERTY LINE, AS INDICATED BY DASHED LINES, UNLESS OTHERWISE SHOWN.

FOR COMPLETE ENG. DATA SEE ORIGINAL PLAT IN BOOK 26, PAGE 52.

CURVE DATA

No.	Angle	Length	Long Chord	Radius
A	2°14'40"	53.54'	53.54'	
B	2°15'07"	53.72'	53.72'	
C	1°07'27"	26.88'	26.88'	
D	1°09'31"	27.03'	27.03'	
E	2°06'24"	53.73'	53.73'	
F	2°06'0"	53.54'	53.54'	
G	2°05'44"	53.45'	53.45'	
O	2°00'19"	53.23'	53.23'	
P	1°59'27"	52.84'	52.84'	
Q	1°59'01"	52.65'	52.65'	
R	1°28'58"	39.36'	39.36'	
S	0°18'42"	7.55'	7.55'	
T	7°33'50"	196.88'		1490.31'
U	5°37'24"	134.15'	134.10'	1364.85'