PART OF NW 1/4 SEC. 28, T.7N., R.1W., S.L.B.&M.

PROTZMAN SUBDIVISION NO. 2

LOTS 6 & 7, 10 *AMENDED LOTS 8 & 9

NORTH OGDEN CITY

TAXING UNIT: 10 SCALE 1" - 50' PREFIX: 17-149

EXCEPT WHERE OTHERWISE SHOWN
ALL LOTS ARE OWNED BY:
PAUL L. PROTZMAN

SEE PAGE 21

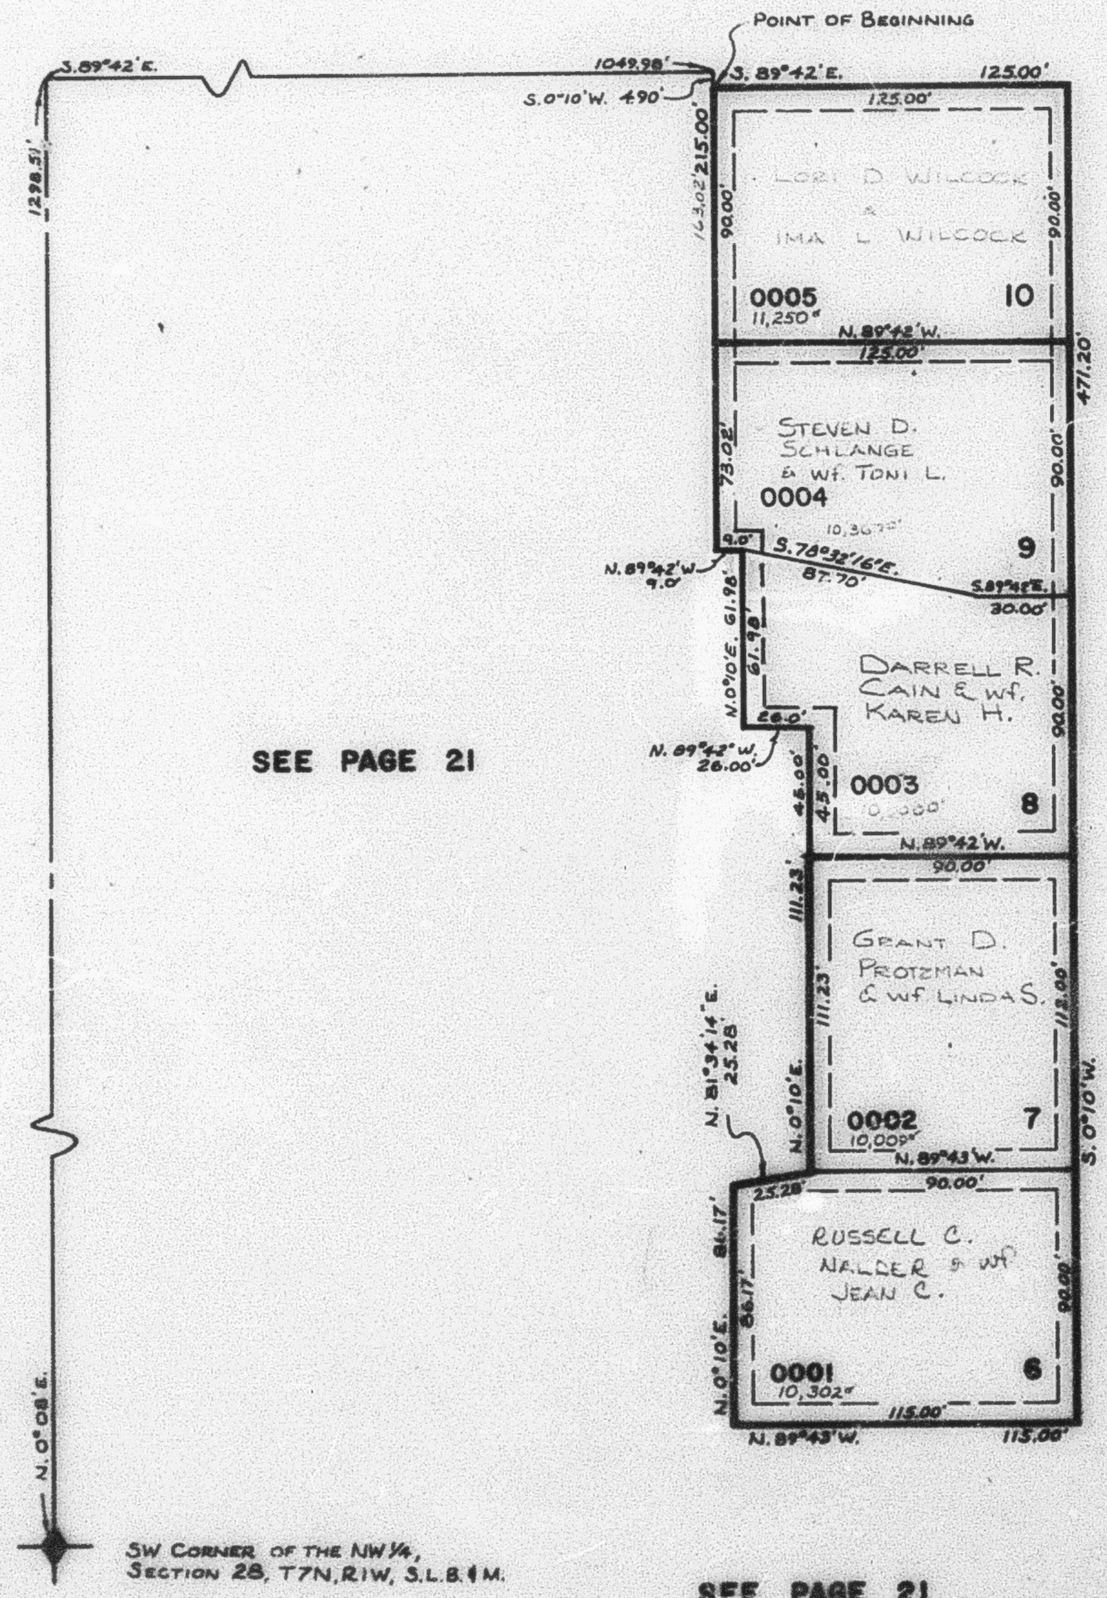

SEE PAGE 21

SEE PAGE 20

NOTE: 7' UTILITY AND DRAINAGE EASEMENTS EACH SIDE OF PROPERTY AS INDICATED BY DASHED LINES, UNLESS OTHERWISE SHOWN.

FOR COMPLETE ENG. DATA SEE ORIG. DED. PLAT BOOK 26 PAGE 82

* AMENDED PLAT BOOK 27 PAGE 89.

AMENDED 6-86
J.B. 9-86