PART OF NE 1/4 SEC. 31, T.7 N., R.1 W., S.L.B. & M. 152

COUNTRY FARM SUBDIVISION NO. 1

LOTS 1 - 6 & 14 - 20

TAXING UNIT: 12

HARRISVILLE CITY

PREFIX: 17-152

SCALE 1" TO 50'

EXCEPT WHERE OTHERWISE SHOWN
ALL LOTS ARE OWNED BY:
DALE C CAMPBELL & NILSON & COMPANY, INC.

SEE PAGE 63

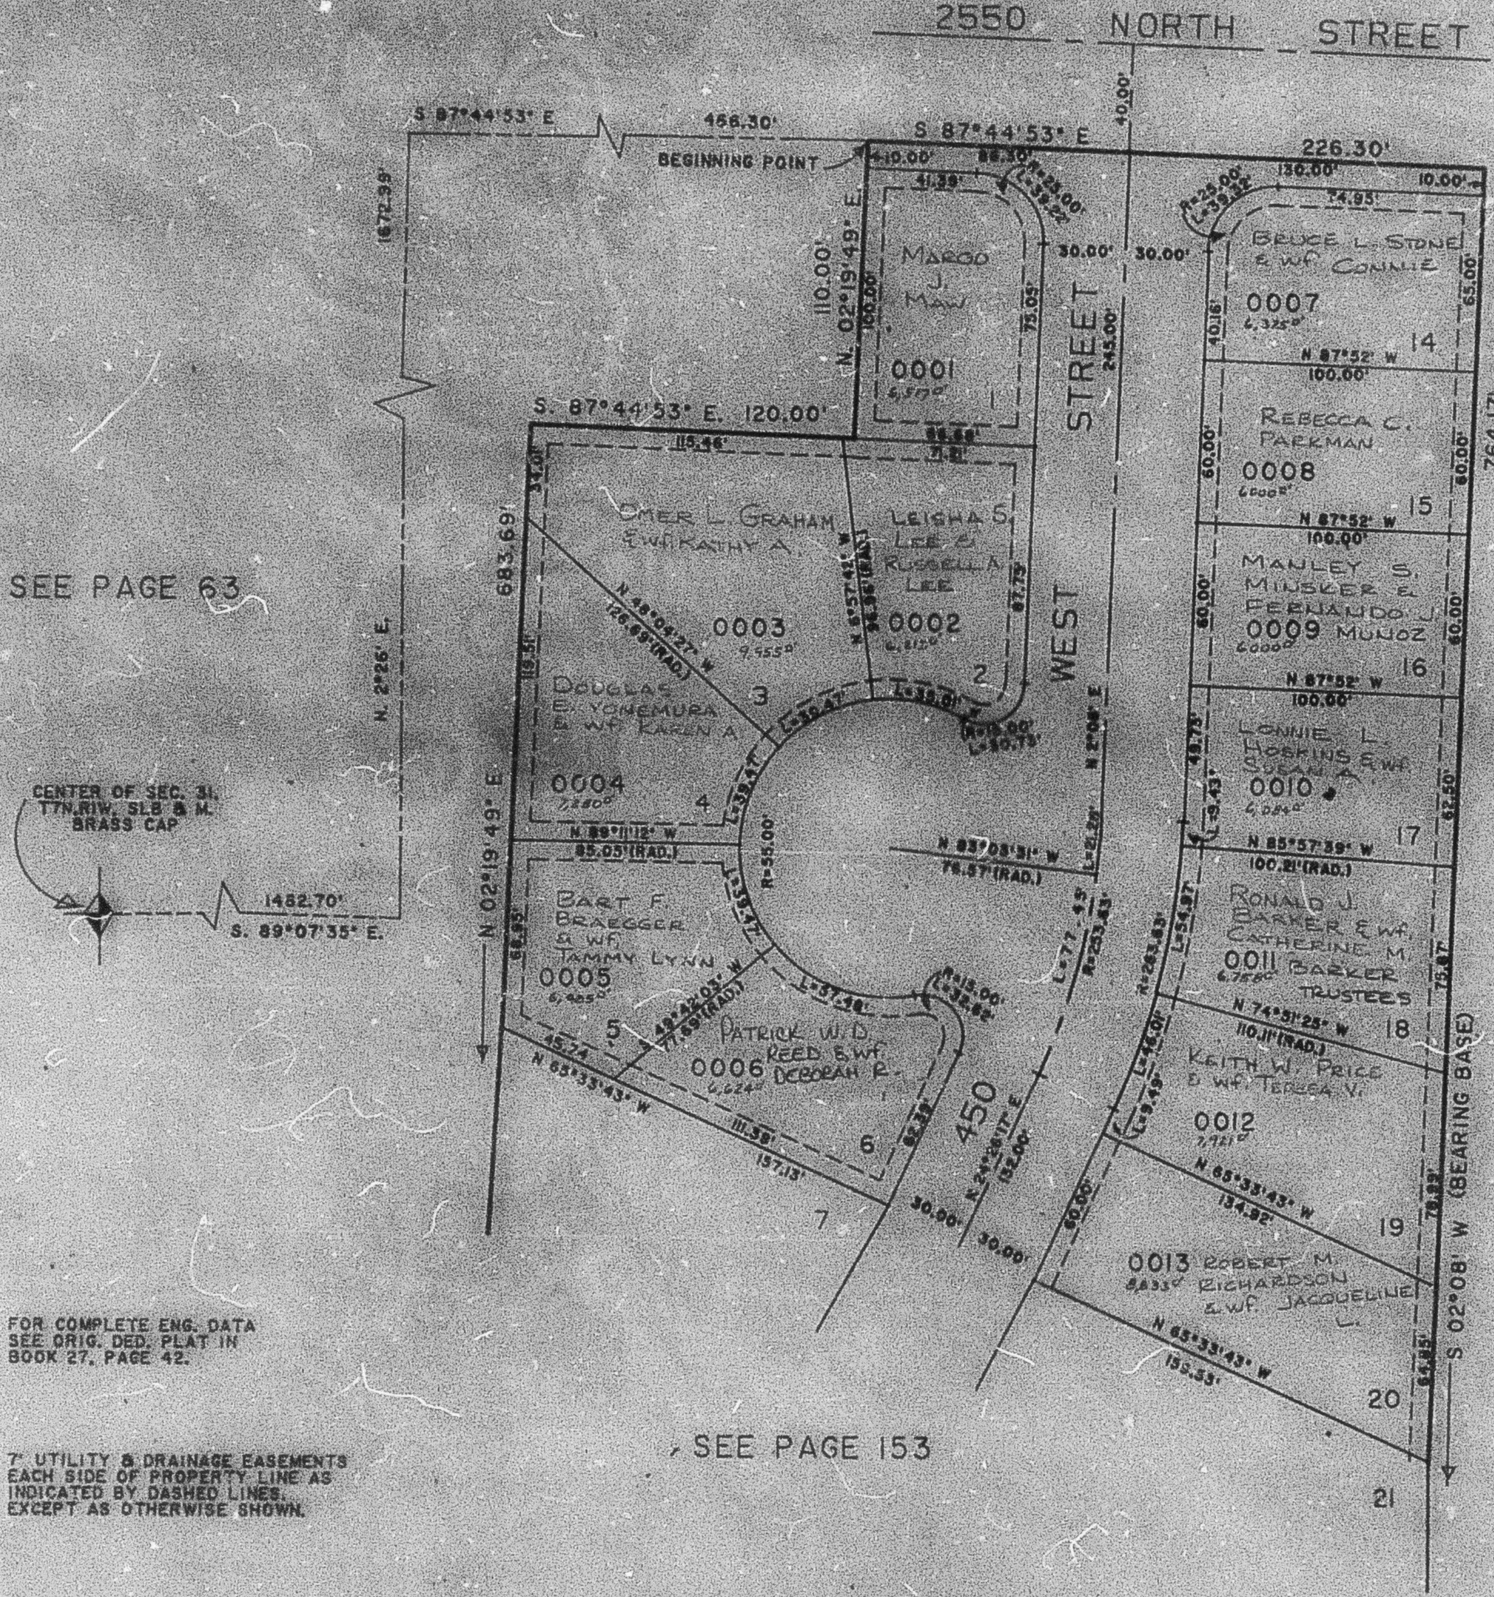

FOR COMPLETE ENG. DATA SEE ORIG. DED. PLAT IN BOOK 27, PAGE 42.

7' UTILITY & DRAINAGE EASEMENTS EACH SIDE OF PROPERTY LINE AS INDICATED BY DASHED LINES, EXCEPT AS OTHERWISE SHOWN.

S.H.L. 08-85