PART OF SEC. 29, T.7N., R.1W., S.L.B. & M.

LARSON PARK SUBDIVISION PHASE 3

TAXING UNIT: 10

LOTS 15 TO 18

IN NORTH OGDEN CITY

SCALE 1" TO 50'

PREFIX: 17-154

* EXCEPT WHERE OTHERWISE SHOWN ALL LOTS OWNED BY: RALPH A. LARSON & WF DONNA B.

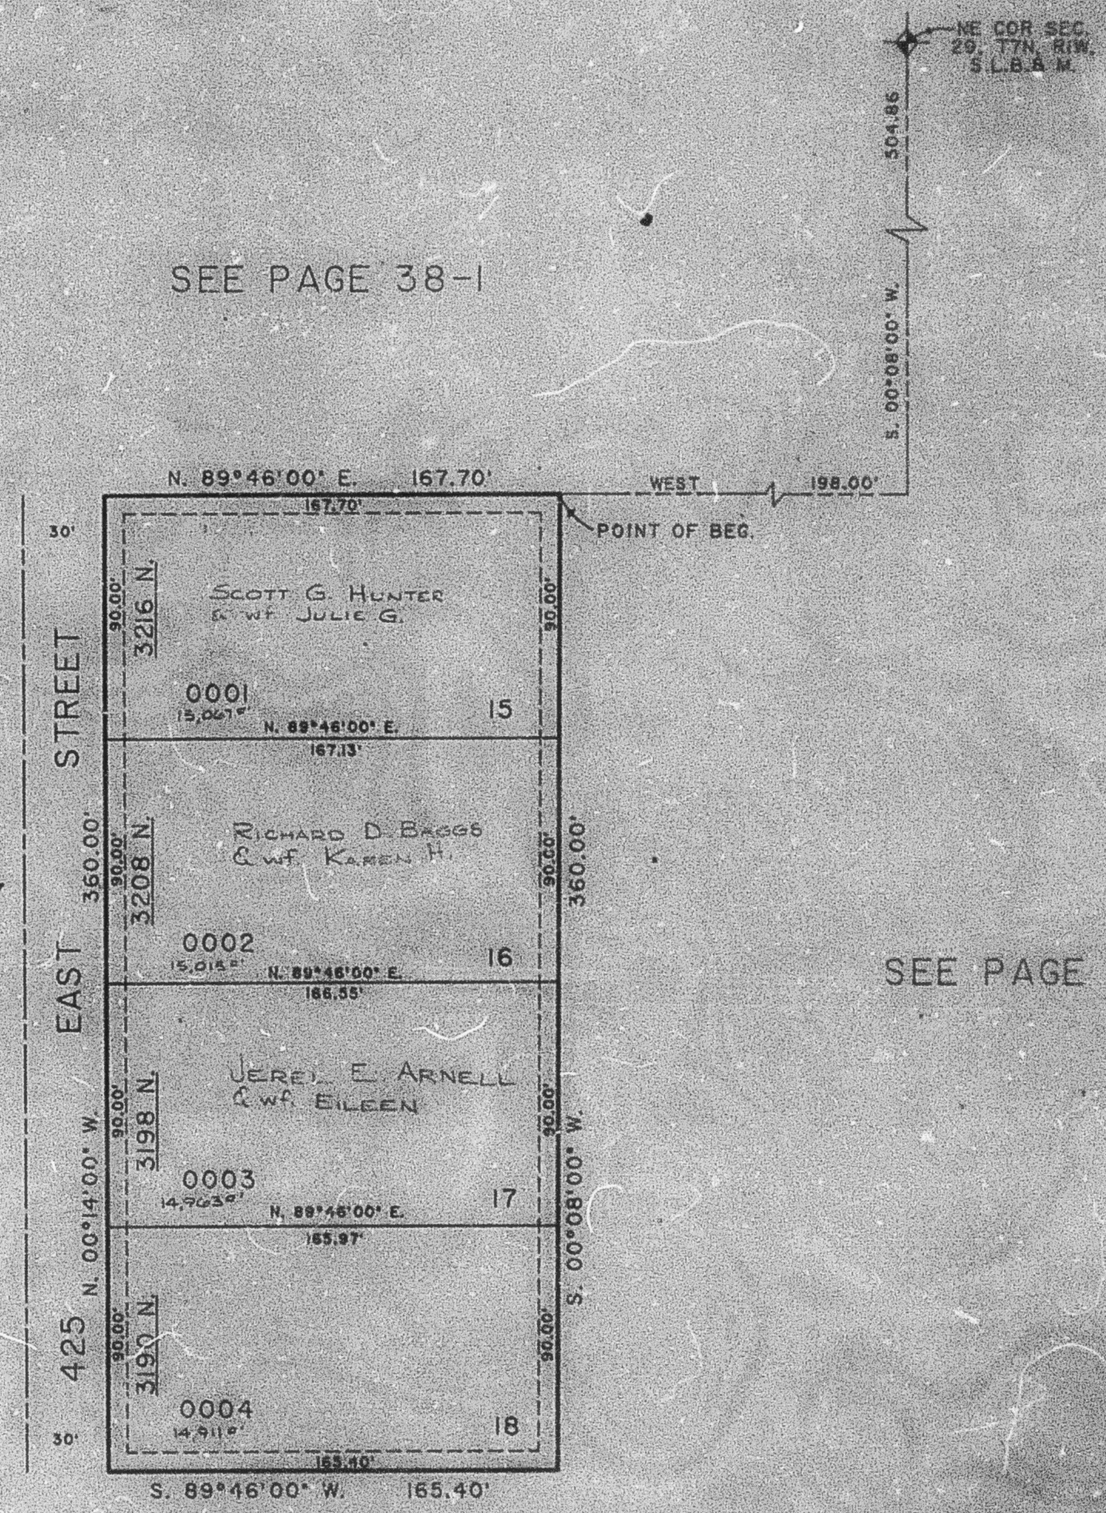

SEE PAGE 38-1

SEE PAGE 38-1

SEE PAGE 38-1

SEE PAGE 38-1

7' UTILITY AND DRAINAGE EASEMENTS EACH SIDE OF PROPERTY LINE AS INDICATED BY DASHED LINES OR AS OTHERWISE SHOWN.

FOR COMPLETE ENG. DATA SEE ORIGINAL DEDICATION PLAT BOOK 27, PAGE 64.

L.O.T. 10-85