PART OF SEC. 29, T.7N., R.1W., S.L.B. & M.

154

LARSON PARK SUBDIVISION PHASE 3

TAXING UNIT: 10

LOTS 15 TO 18

PREFIX: 17-154

IN NORTH OGDEN CITY

SCALE 1" TO 50'

EXCEPT WHERE OTHERWISE SHOWN ALL LOTS OWNED BY RALPH A. LARSON & WF DONNA B.

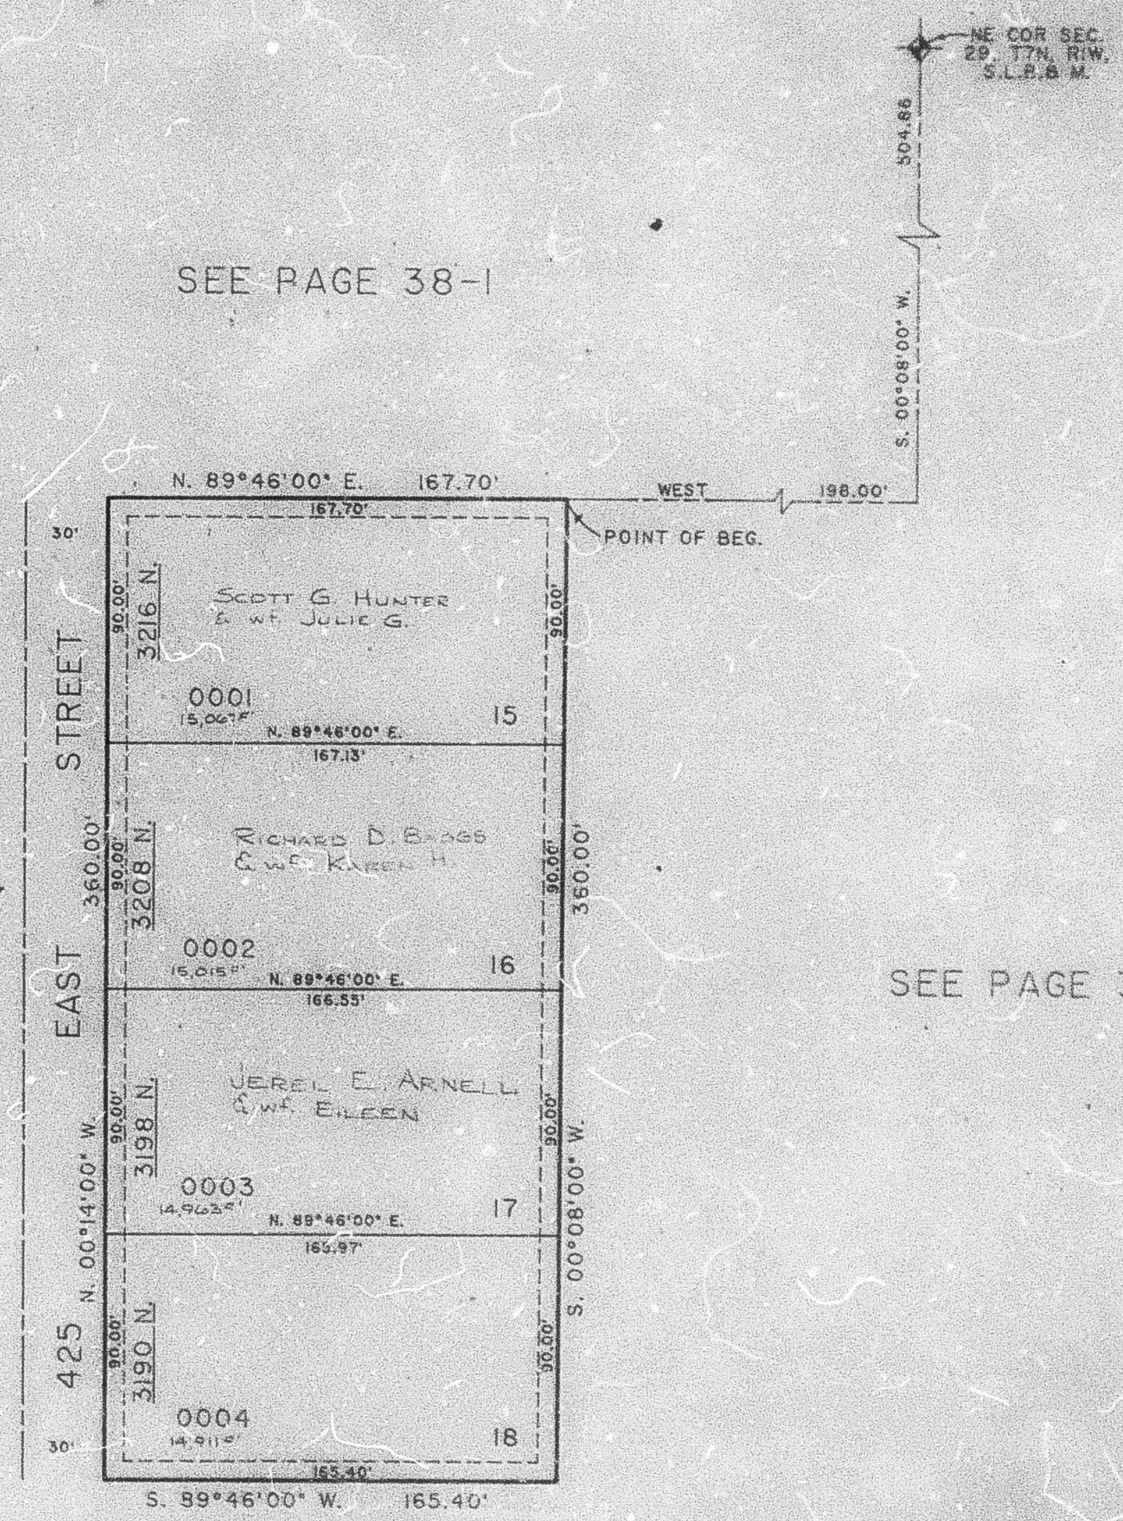

SEE PAGE 38-1

SEE PAGE 38-1

SEE PAGE 38-1

SEE PAGE 38-1

7' UTILITY AND DRAINAGE EASEMENTS EACH SIDE OF PROPERTY LINE AS INDICATED BY DASHED LINES OR AS OTHERWISE SHOWN.

FOR COMPLETE ENG. DATA SEE ORIGINAL DEDICATION PLAT BOOK 27, PAGE 64.

17

L.D.S. 10-85