

PART N 1/2 SEC. 33, T7N. R1W. S.L.B. 8 M. NATHAN BARKER SUBDIVISION PHASE 1

NORTH OGDEN CITY

159


TAXING UNIT: 10

SCALE 1" TO 50'

PREFIX: 17-159

EXCEPT WHERE OTHERWISE SHOWN
ALL LOTS OWNED BY:
LYNN C. MUIR BROOK

SEE PAGE 158

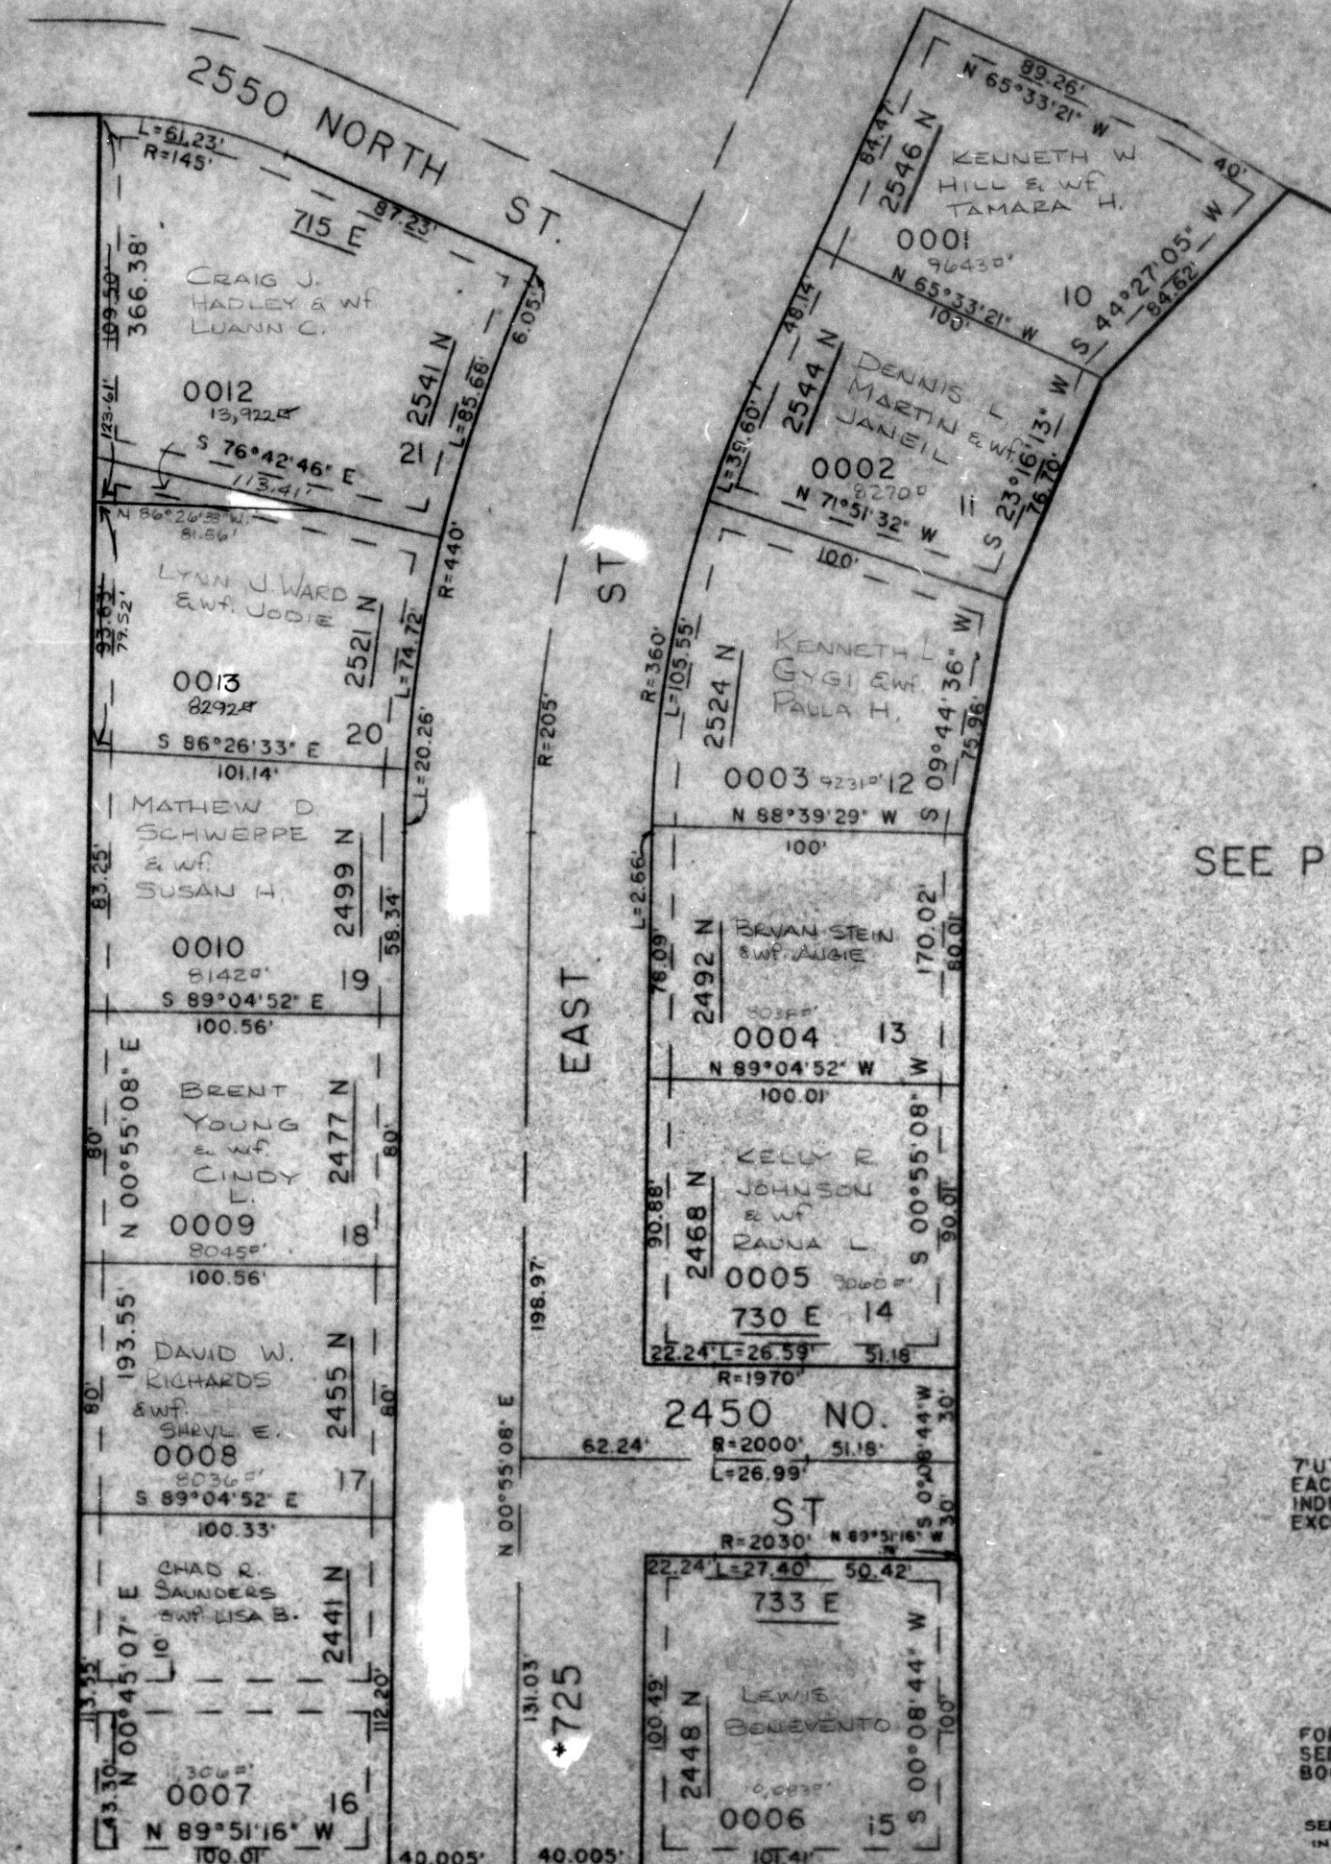

SEE BK 18 PG 42

SEE PAGE 73-1

UTILITY AND DRAINAGE EASEMENTS
EACH SIDE OF PROPERTY LINE AS
INDICATED BY DASHED LINES
EXCEPT AS OTHERWISE SHOWN.

FOR COMPLETE ENG. DATA
SEE ORIG. DED. PLAT IN
BOOK 27, PAGE 96.

SEE CORRECTION AFFIDAVIT
IN BOOK 1979, PAGE 1694.
* MONROE BLVD. CHANGED
TO 725 EAST ST.
11-15-87
(Bk 1529-PG. 1977 - 21-87)

SEE PAGE 73-1