PART OF THE W 1/2, SEC. 34, T.7N., R.1W., S.L.B. & M.

GREYSTONE ESTATES SUBDIVISION PHASE 2

IN NORTH OGDEN CITY

SCALE 1" = 50'

TAXING UNIT: 10

EXCEPT WHERE OTHERWISE SHOWN ALL LOTS OWNED BY ALLEN M. CHRISTENSEN D.D.S. INC. DEFINED BENEFIT PENSION PLAN

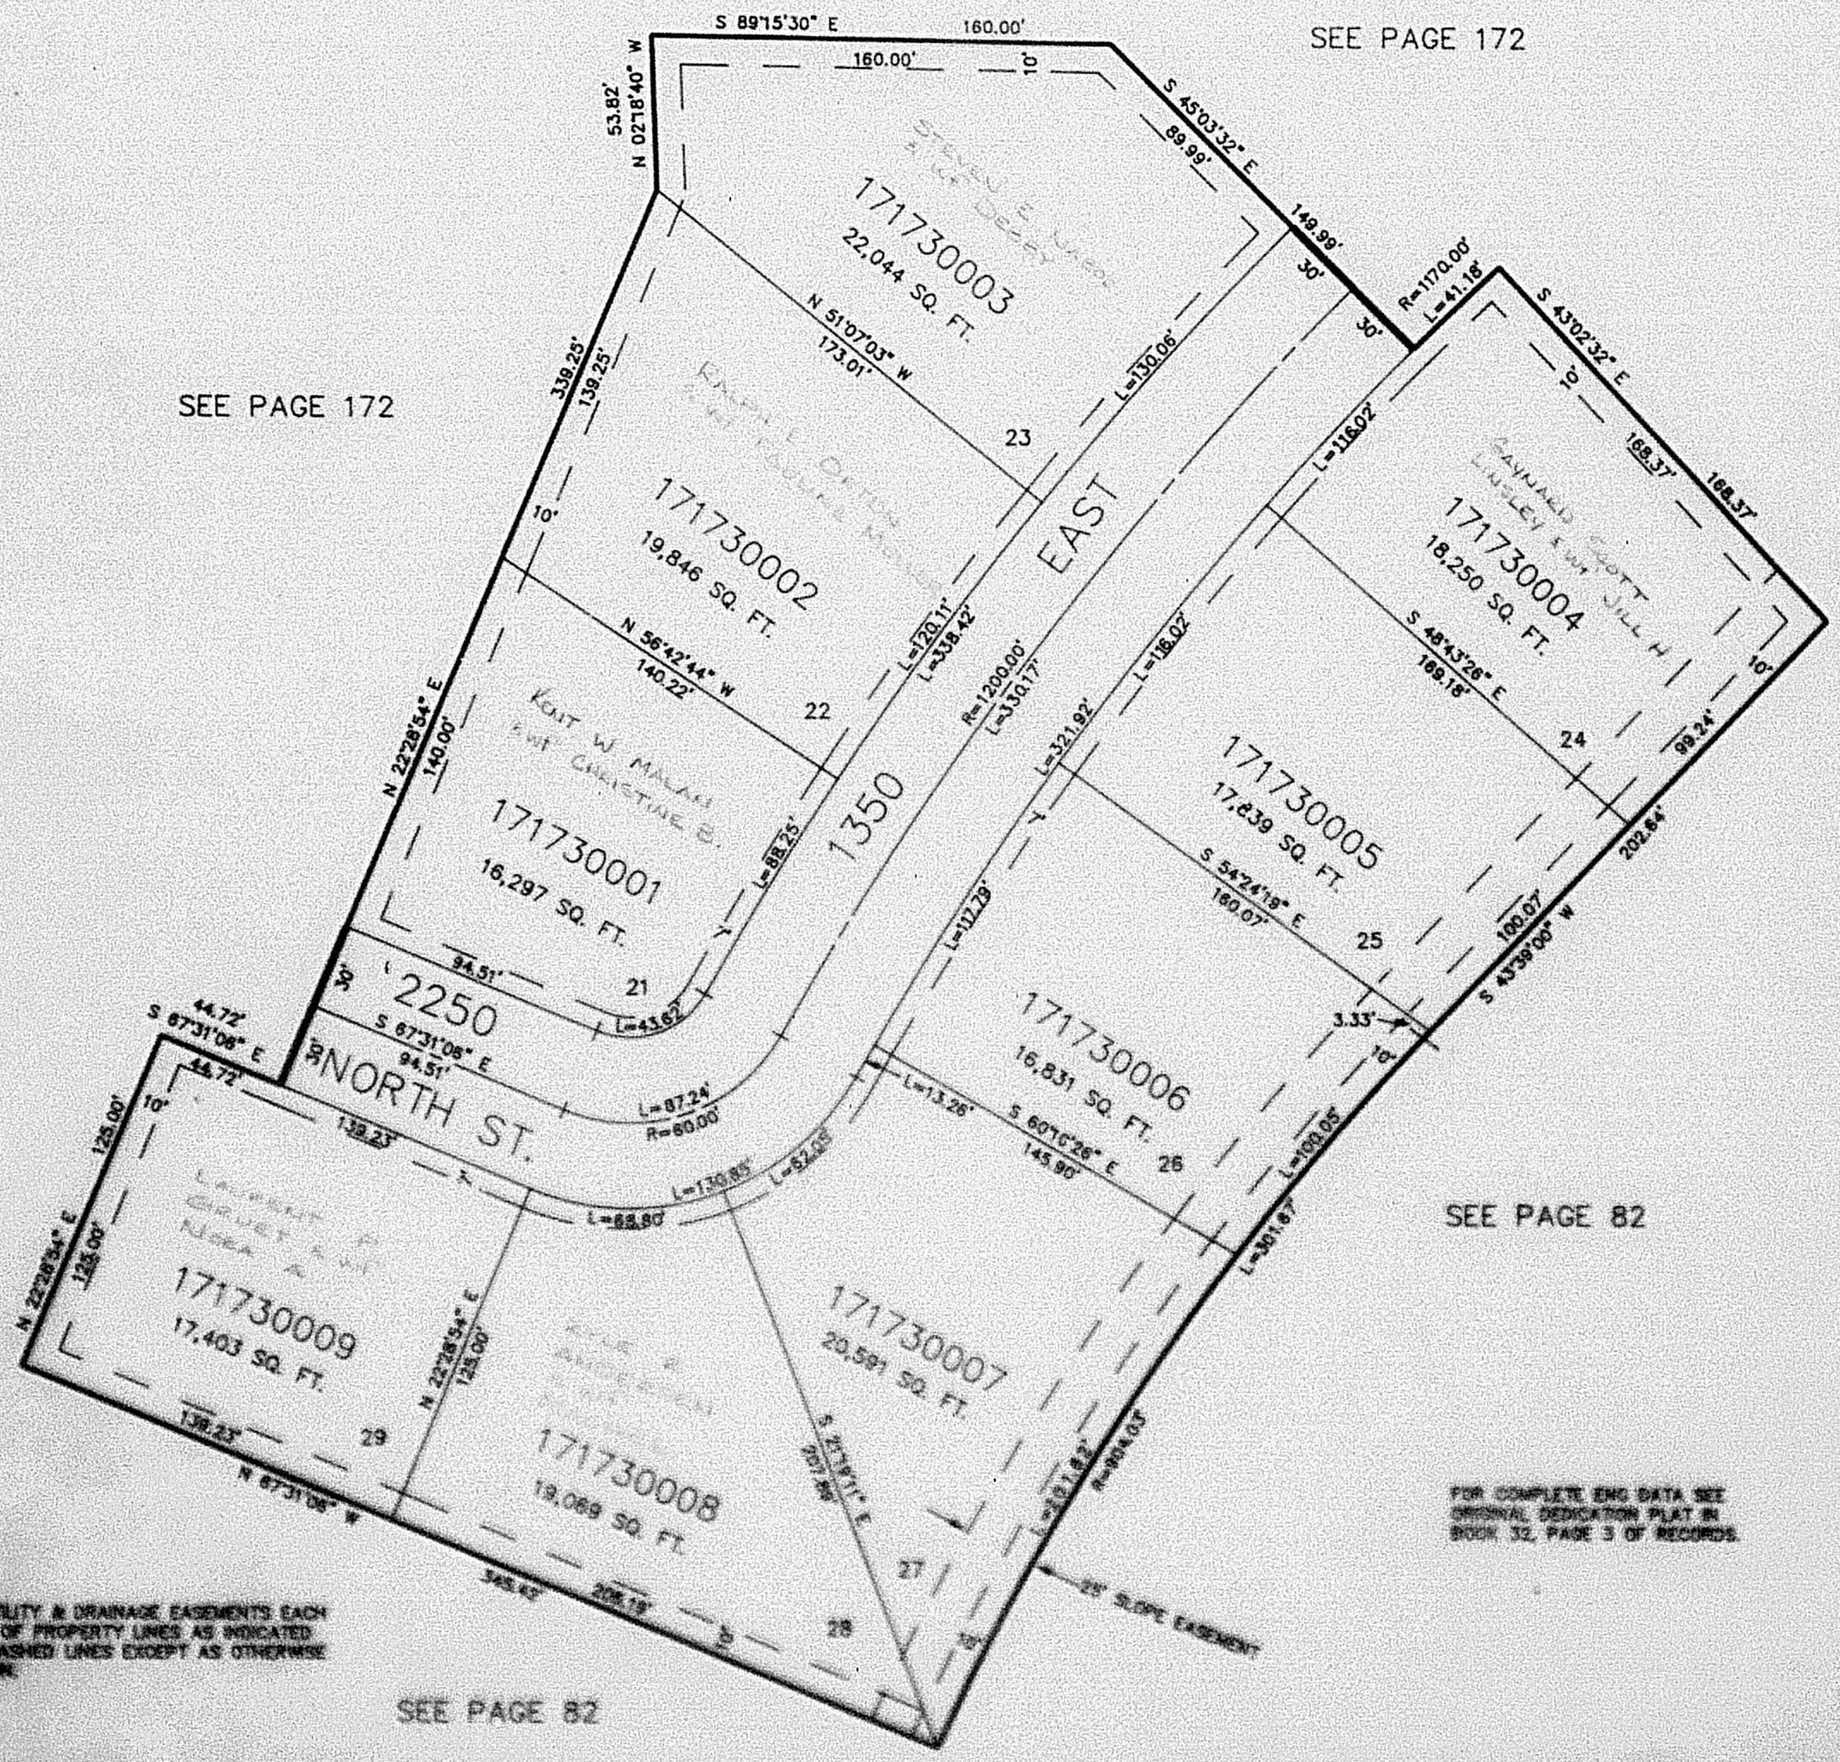

7' UTILITY & DRAINAGE EASEMENTS EACH SIDE OF PROPERTY LINES AS INDICATED BY DASHED LINES EXCEPT AS OTHERWISE SHOWN.

FOR COMPLETE ENG DATA SEE ORIGINAL DEDICATION PLAT IN BOOK 32, PAGE 3 OF RECORDS.

KST 10-89