PART OF THE NE, NW, SE, & SW 1/4 OF SECTION 30, T.7N., R.1W., S.L.B. & M.

MOUNTAIN VINEYARD ESTATES ON. 2

LOTS 31 TO 36, 51 TO 56, AND 64 TO 68

TAXING UNIT: 11

IN PLEASANT VIEW CITY

SCALE 1" = 60'

SEE PAGE 59

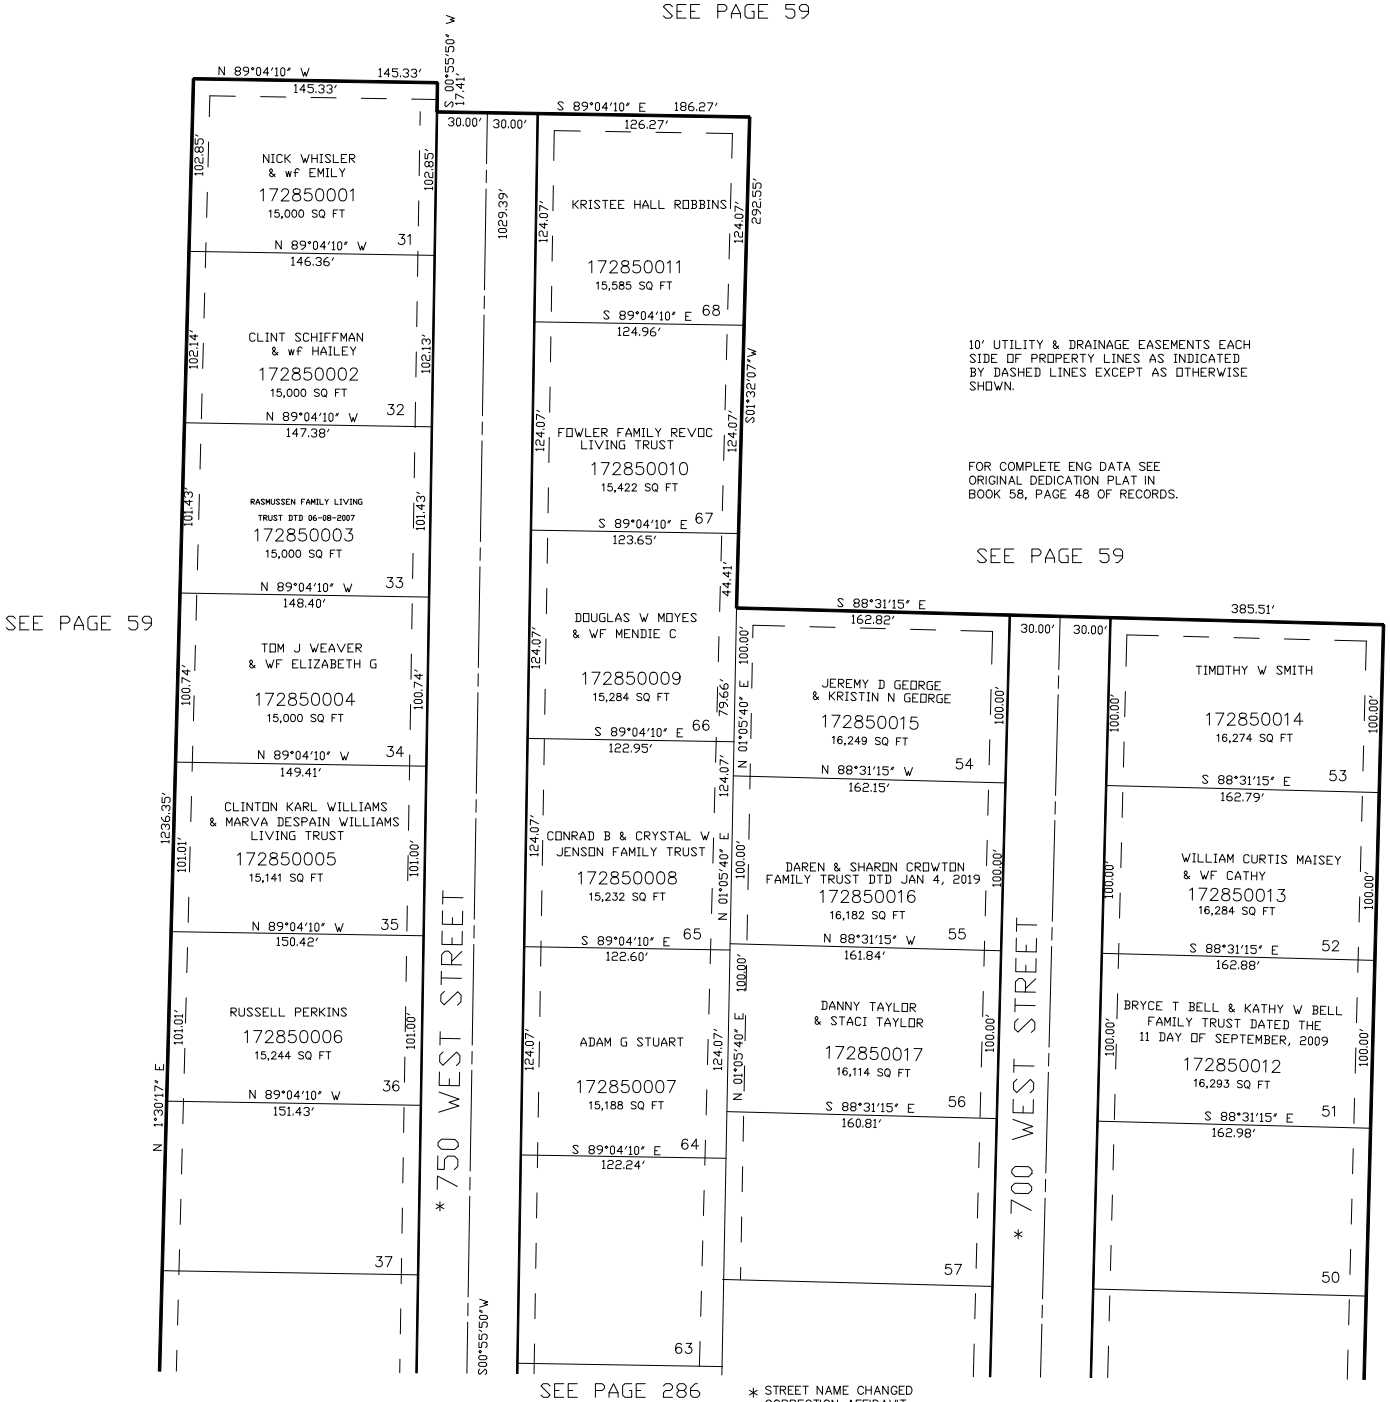

10' UTILITY & DRAINAGE EASEMENTS EACH SIDE OF PROPERTY LINES AS INDICATED BY DASHED LINES EXCEPT AS OTHERWISE SHOWN.

FOR COMPLETE ENG DATA SEE ORIGINAL DEDICATION PLAT IN BOOK 58, PAGE 48 OF RECORDS.

SEE PAGE 59

SEE PAGE 59

SEE PAGE 286

* STREET NAME CHANGED CORRECTION AFFIDAVIT 10-MAY-2004 (E#2029856)

FOR TAX PURPOSES ONLY

KBL 09-2003