PART OF THE E.1/2, OF SECTION 36, T.8N., R.1W., S.L.B. & M.

DURFEE CREEK ESTATES NO. 2C

IN WEBER COUNTY

TAXING UNIT: 411

SCALE 1" = 100'

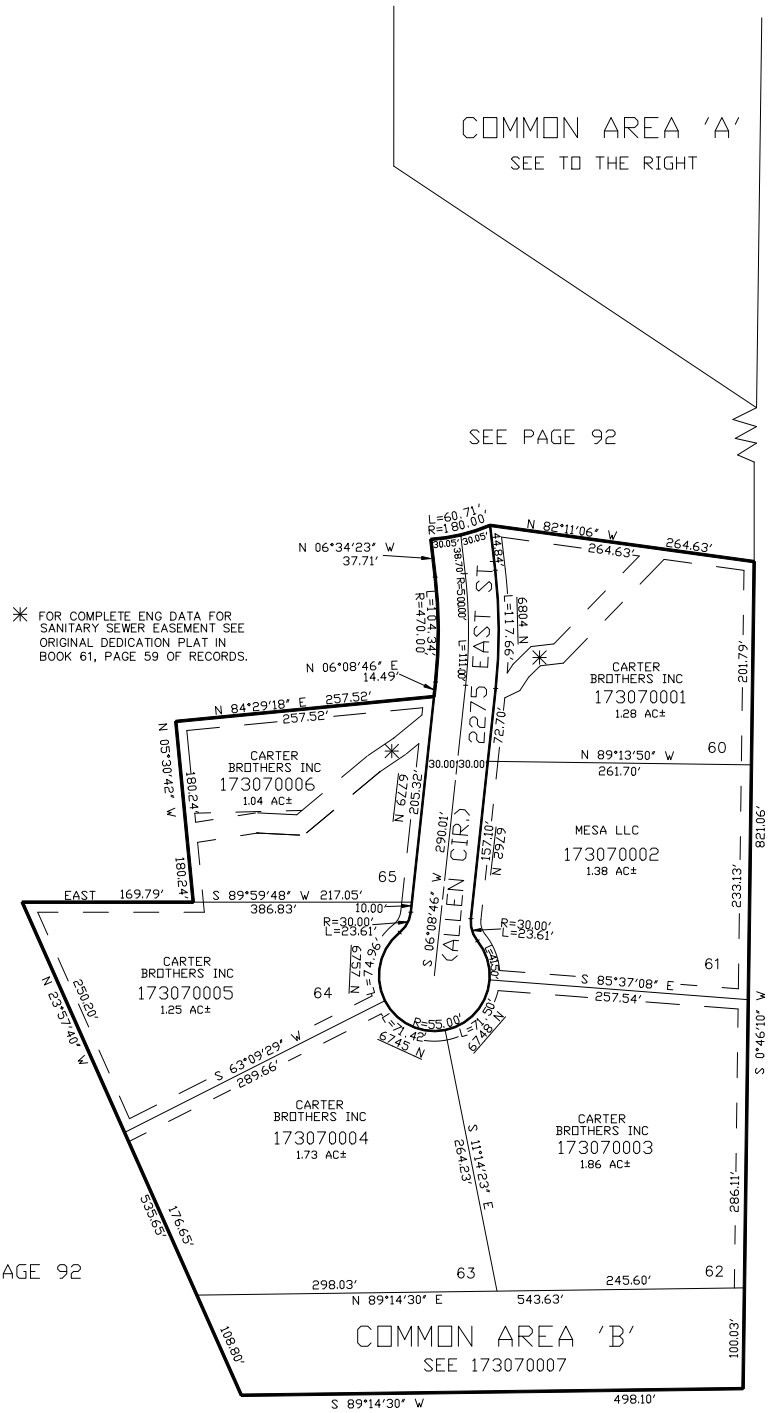

✳ FOR COMPLETE ENG DATA FOR SANITARY SEWER EASEMENT SEE ORIGINAL DEDICATION PLAT IN BOOK 61, PAGE 59 OF RECORDS.

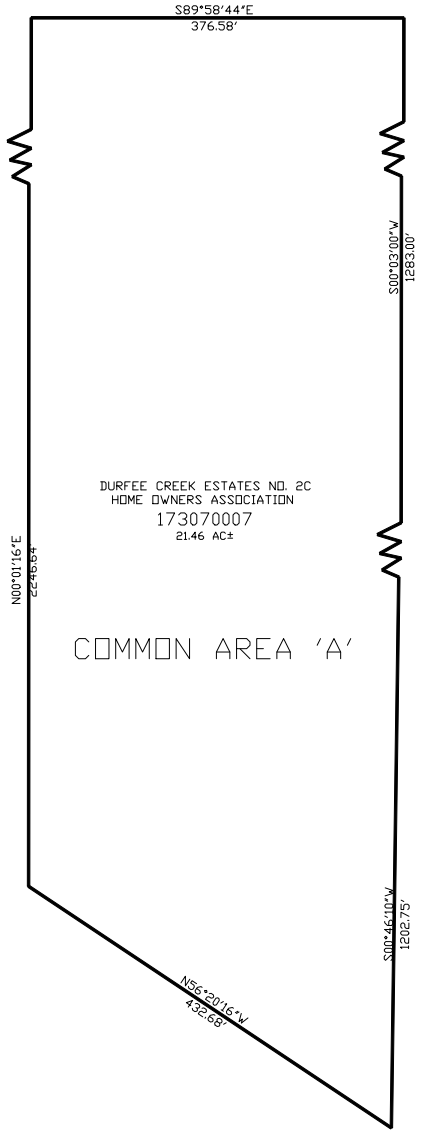

FOR COMPLETE ENG DATA SEE ORIGINAL DEDICATION PLAT IN BOOK 61, PAGE 59 OF RECORDS.

10' UTILITY & DRAINAGE EASEMENTS EACH SIDE OF PROPERTY LINES AS INDICATED BY DASHED LINES EXCEPT AS OTHERWISE SHOWN.

KBL 06-2005