PART OF THE E.1/2, OF SECTION 30, T.7N., R.1W., S.L.B. & M.

SHADY SPRINGS ESTATES

IN PLEASANT VIEW CITY

SCALE 1" = 80'

TAXING UNIT: 11

SEE PAGE 59

SEE PAGE 59

SEE PAGE 59

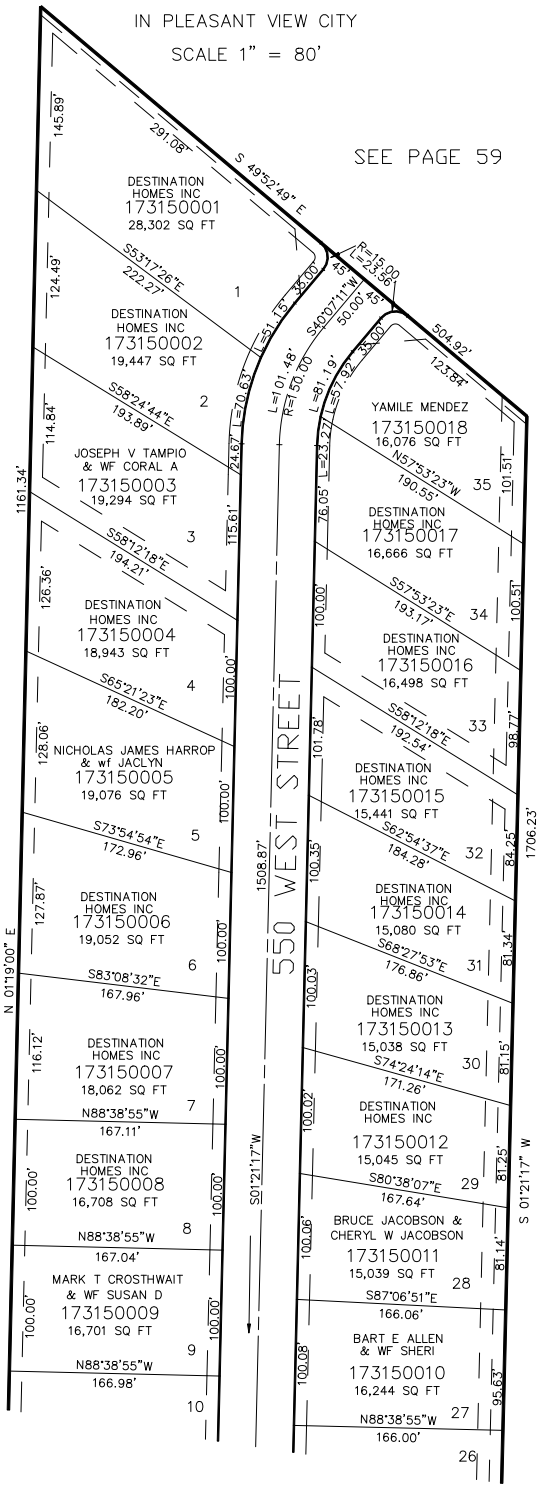

10' UTILITY & DRAINAGE EASEMENTS EACH SIDE OF PROPERTY LINES AS INDICATED BY DASHED LINES EXCEPT AS OTHERWISE SHOWN. FOR ADDITIONAL EASEMENT INFORMATION SEE DEDICATION PLAT

FOR COMPLETE ENG DATA SEE ORIGINAL DEDICATION PLAT IN BOOK 62, PAGE 53 OF RECORDS.

SEE PAGE 316