PART OF THE SE.1/4, OF SECTION 31 AND PART OF THE SW.1/4, OF SECTION 32, T.7N., R.1W., S.L.B. & M.

GOLFCREST VILLAGE TOWNHOMES SUBDIVISION PHASE 2

IN HARRISVILLE CITY

TAXING UNIT: 12

SCALE 1" = 50'

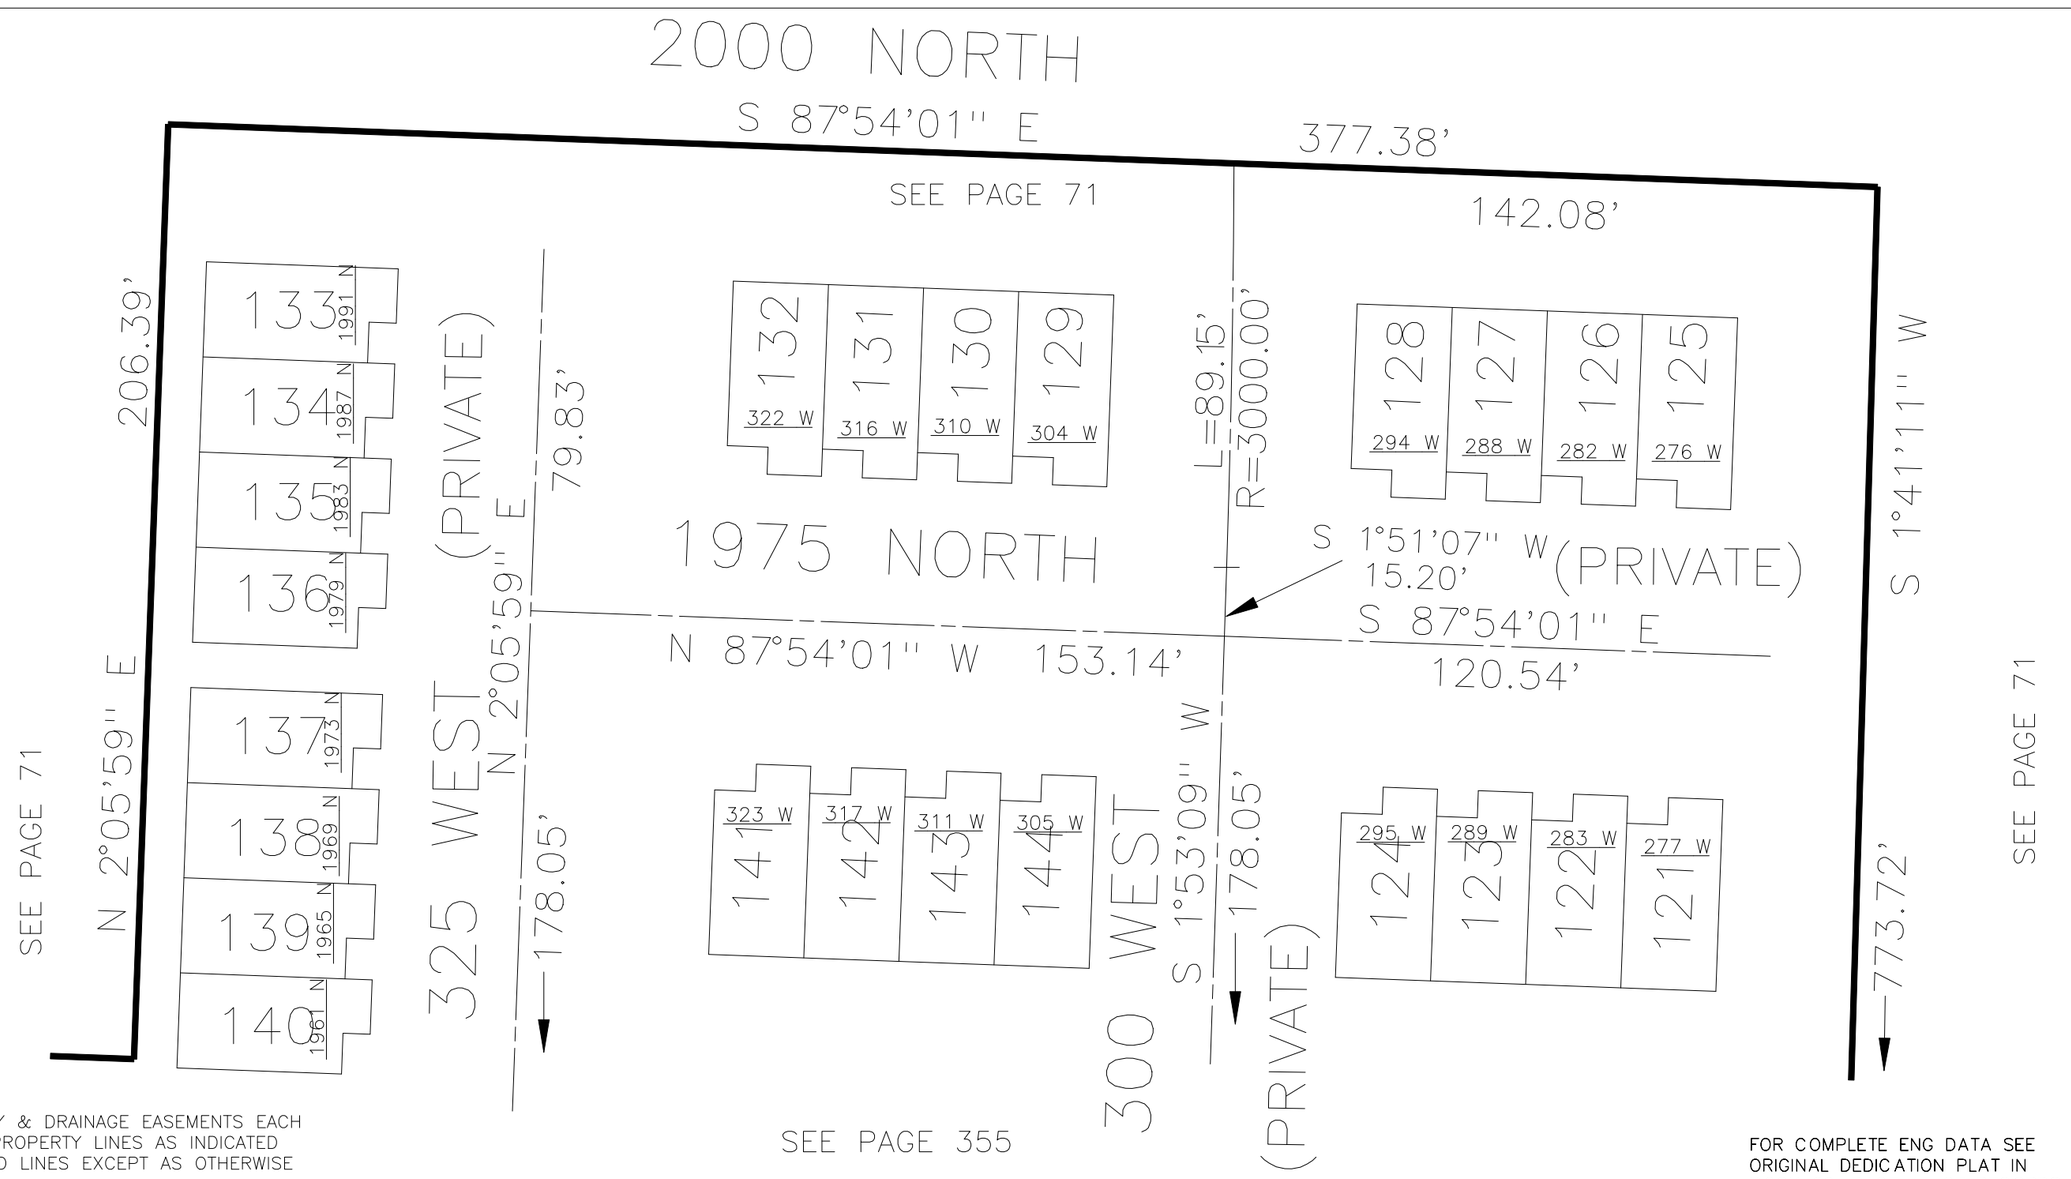

10' UTILITY & DRAINAGE EASEMENTS EACH SIDE OF PROPERTY LINES AS INDICATED BY DASHED LINES EXCEPT AS OTHERWISE SHOWN.

FOR COMPLETE ENG DATA SEE ORIGINAL DEDICATION PLAT IN BOOK 69, PAGE 47 OF RECORDS.

UNIT	SERIAL	OWNERSHIP	UNIT	SERIAL	OWNERSHIP
121	173540001	MARK LARSEN	133	173540013	ANGIE A DOOLEY
122	173540002	RAQUEL A CARTER	134	173540014	KK PROPERTIES RESIDENTIAL, LLC
123	173540003	EMILY HALL, ETAL	135	173540015	EMILY HALL, ETAL
124	173540004	EVAN JOHN FITZGERALD & WF	136	173540016	CURTIS D JOY & wf SARAH N
125	173540005	TANEAL ABEGGLEN & husband TYLER J.	137	173540017	SAJACO, LLC
126	173540006	ALAINA S LEE	138	173540018	SAJACO, LLC
127	173540007	ANTHONY JAMES WEITZEIL & wf NIKKI R	139	173540019	SAJACO, LLC
128	173540008	C & A INVSTMNT MGMNT LLC	140	173540020	SAJACO, LLC
129	173540009	KATIE BARROW	141	173540021	KRISTIN ROGERS
130	173540010	SALLIE MONSON	142	173540022	PETER OWEN & wf ROSANN
131	173540011	BRADY B KOTTER	143	173540023	JOSIAH T WALKER
132	173540012	FRANK M SHAW & WF	144	173540024	BRADLEY CHRISTIANSEN ETAL
			C.A.	SEE 173560021	