PART OF S.E. 1/4, SEC. 29, T.7N., R.1W., S.L.B &M.

NORTH OGDEN

BLOCK 22, PLAT A

TAXING UNIT: 10

IN NORTH OGDEN CITY

SCALE 1" = 50'

PREFIX : 18-021

CENTRAL WEBER SEWER IMPROVEMENT DIST
BEN LOMOND CEM. MAINT. DIST.
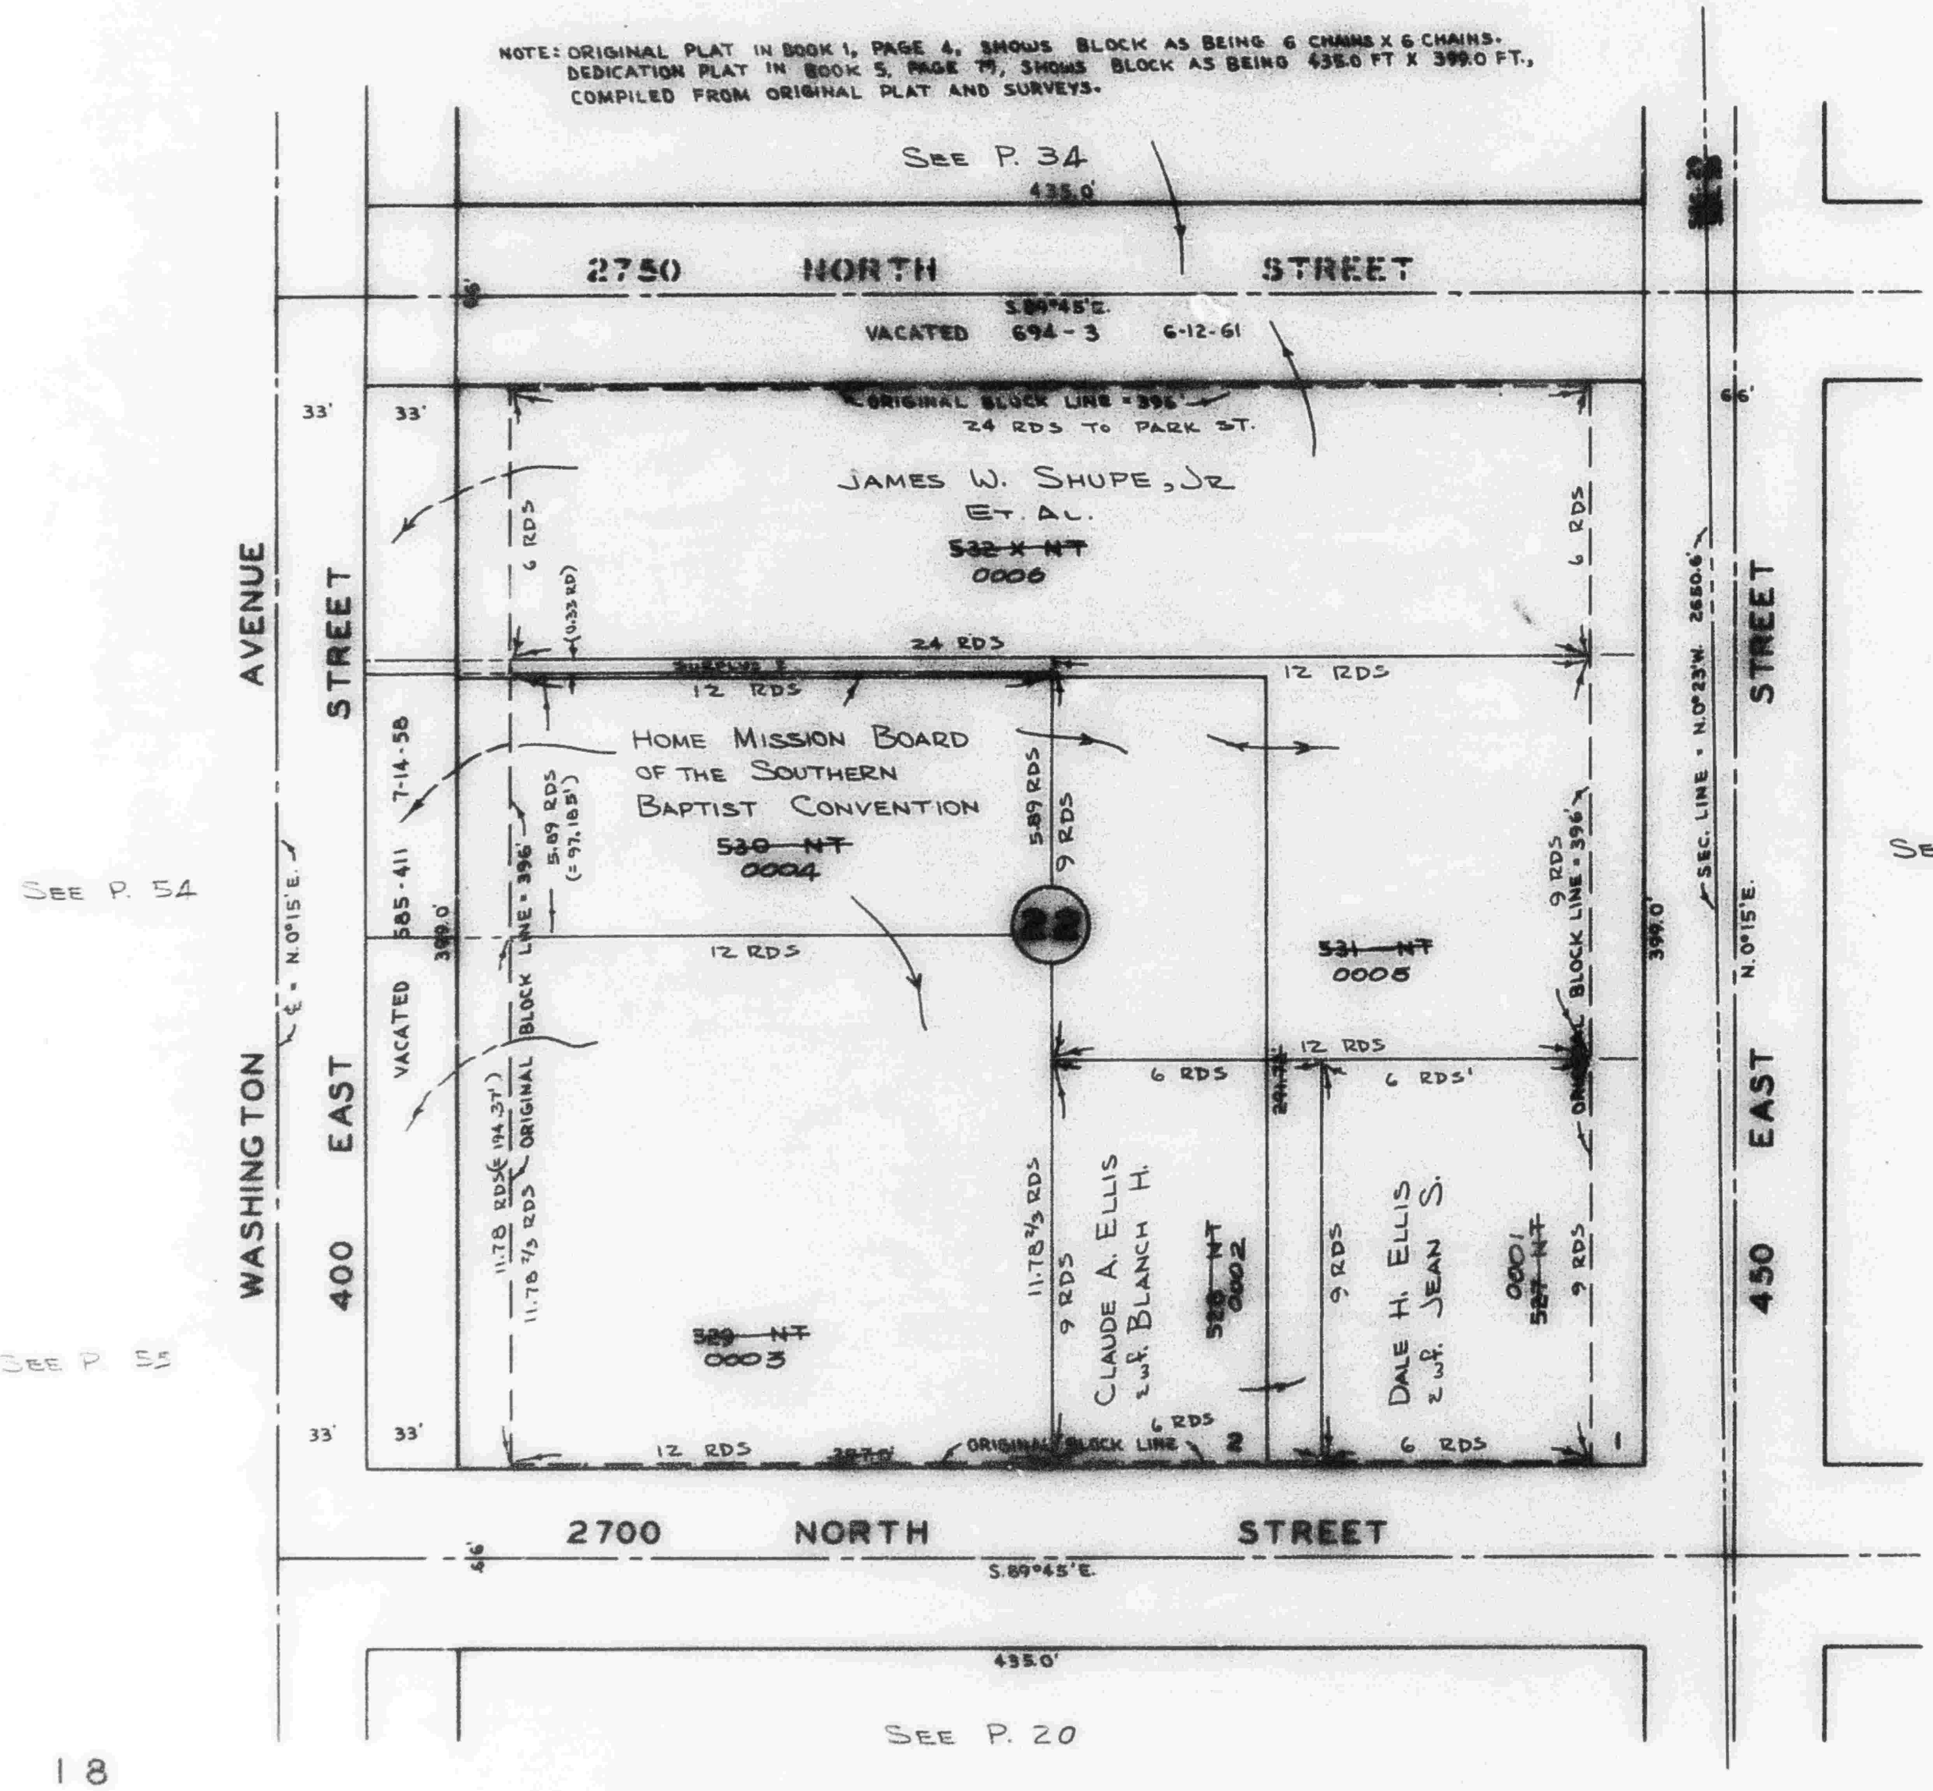
NOTE: ORIGINAL PLAT IN BOOK 1, PAGE 4, SHOWS BLOCK AS BEING 6 CHAINS X 6 CHAINS.
DEDICATION PLAT IN BOOK 5, PAGE 79, SHOWS BLOCK AS BEING 435.0 FT X 399.0 FT.,
COMPILED FROM ORIGINAL PLAT AND SURVEYS.