PART OF THE S. 1/2 OF SECTION 29, AND N. 1/2 OF SECTION 32, T.7N., R.1W., S.L.B. & M. &
PART OF LOTS 14 & 40, PLAT "B" NORTH OGDEN SURVEY

NORTH OGDEN RANCHETTES – UNIT 1

TAXING UNIT: 10

IN NORTH OGDEN CITY

SCALE 1" = 100'

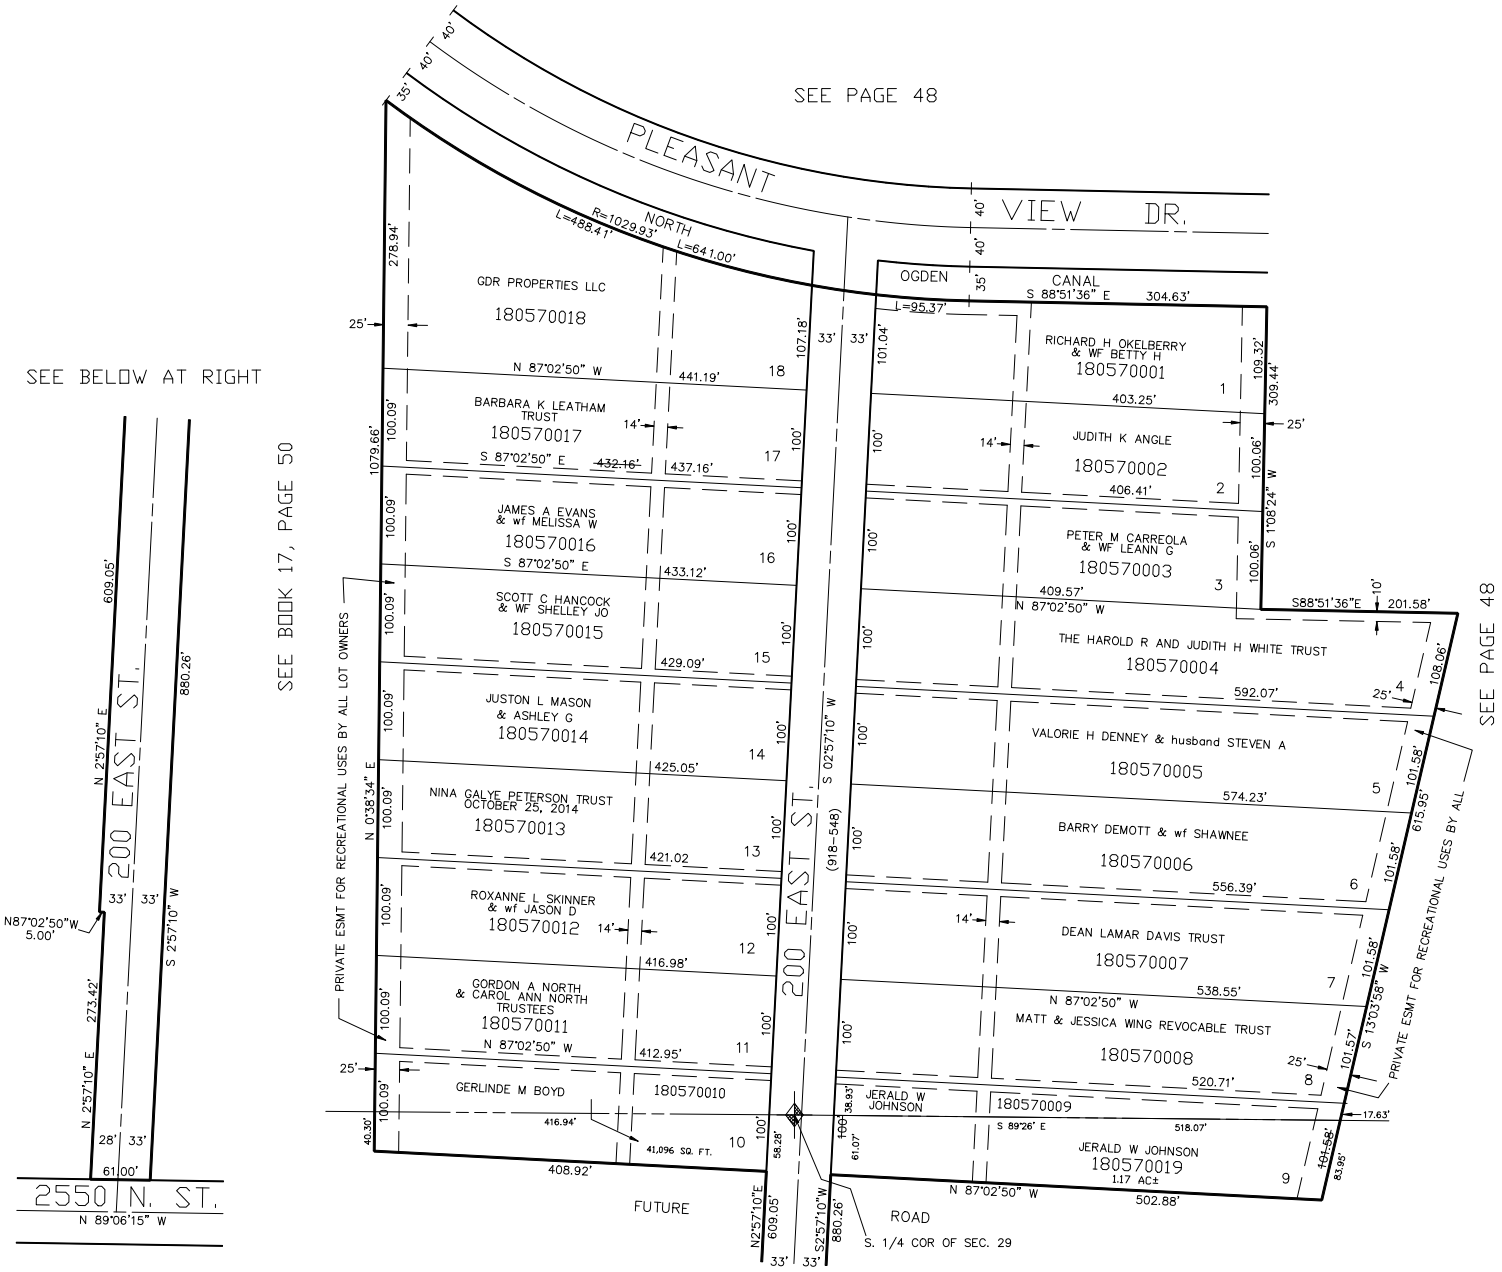

25' PRIVATE EASEMENT FOR RECREATIONAL USE BY ALL LOT OWNERS

SEE ABOVE AT LEFT

7' UTILITY & DRAINAGE EASEMENTS EACH SIDE OF PROPERTY LINES AS INDICATED BY DASHED LINES EXCEPT AS OTHERWISE SHOWN.

MTT 4–97