A PART OF LOSTS 5 & 8, PLAT 'B'. NORTH OGDEN SURVEY AND
PART OF THE W.1/2, OF SECTION 33, T.7N., R.1W., S.L.B. & M.

LEGACY NORTH 2 PHASE NO. 2

TAXING UNIT: 10

IN NORTH OGDEN CITY

SCALE 1" = 40'

SEE PAGE 112

SEE BOOK 17
P. 196 & 197

SEE BOOK 17
P. 76

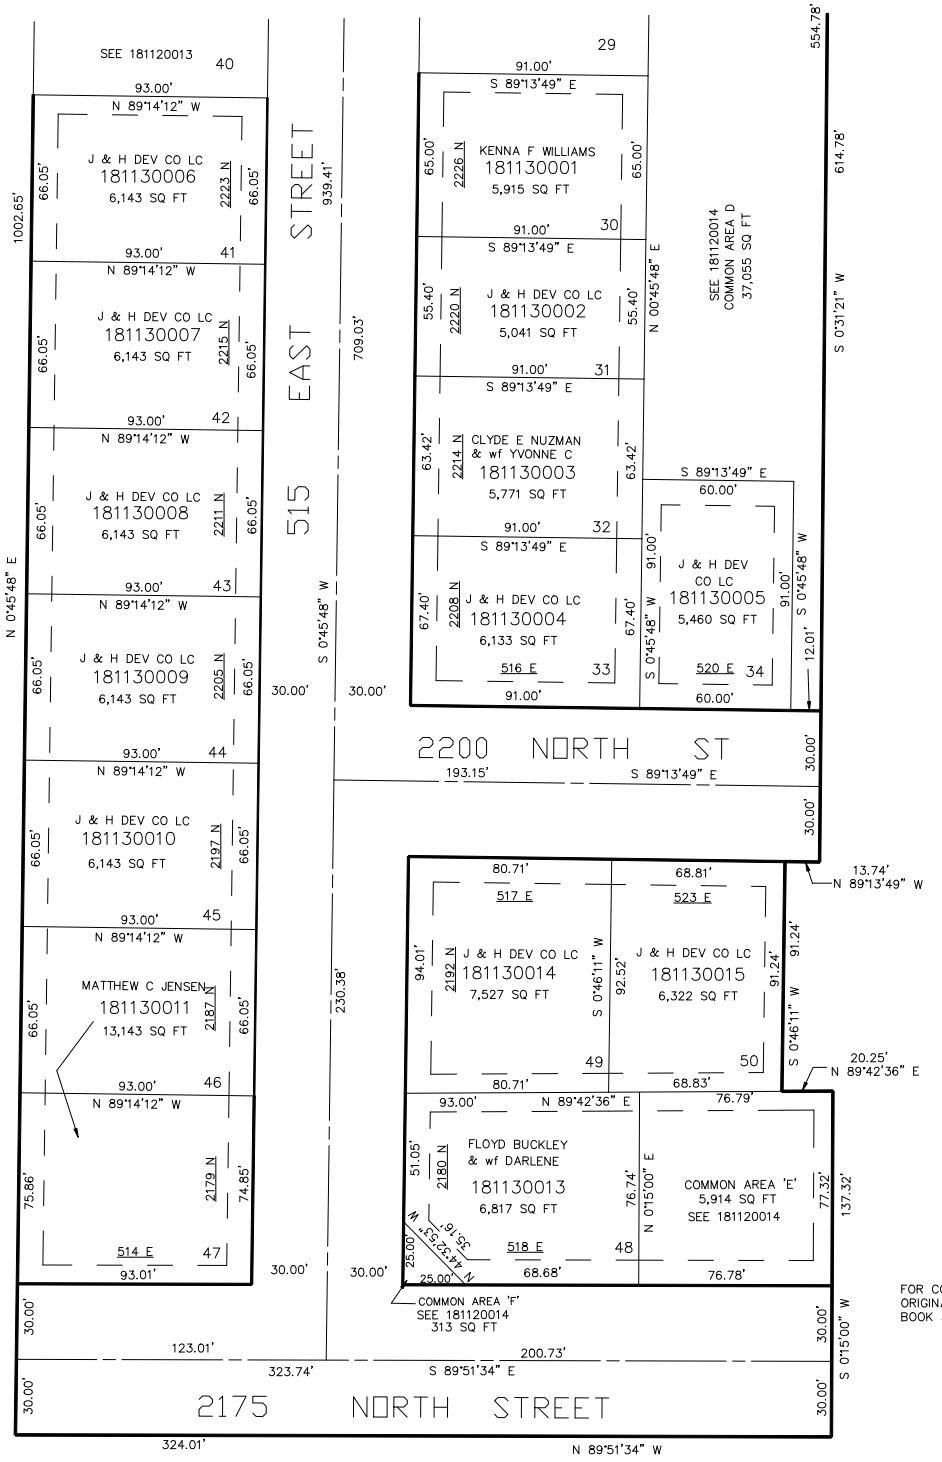

UTILITY & DRAINAGE EASEMENTS 10' WIDE ON REAR, ON ALL OTHER SIDE YARDS AS DEPICTED BY DASHED LINES, UNLESS OTHER WIDE SHOWN. ALL COMMON AREAS ARE DESIGNATED AS UTILITY AND DRAINAGE EASEMENTS.

FOR COMPLETE ENG DATA SEE ORIGINAL DEDICATION PLAT IN BOOK 54, PAGE 37 OF RECORDS.

SEE PAGE 17-76

JAW 9 -01