PART OF THE E.1/2, OF SECTION 32, T.7N., R.1W., S.L.B. & M.

THE RANCHES SUBDIVISION PHASE 1

IN NORTH OGDEN CITY

TAXING UNIT: 433

SCALE 1" = 200'

SEE PAGE 56

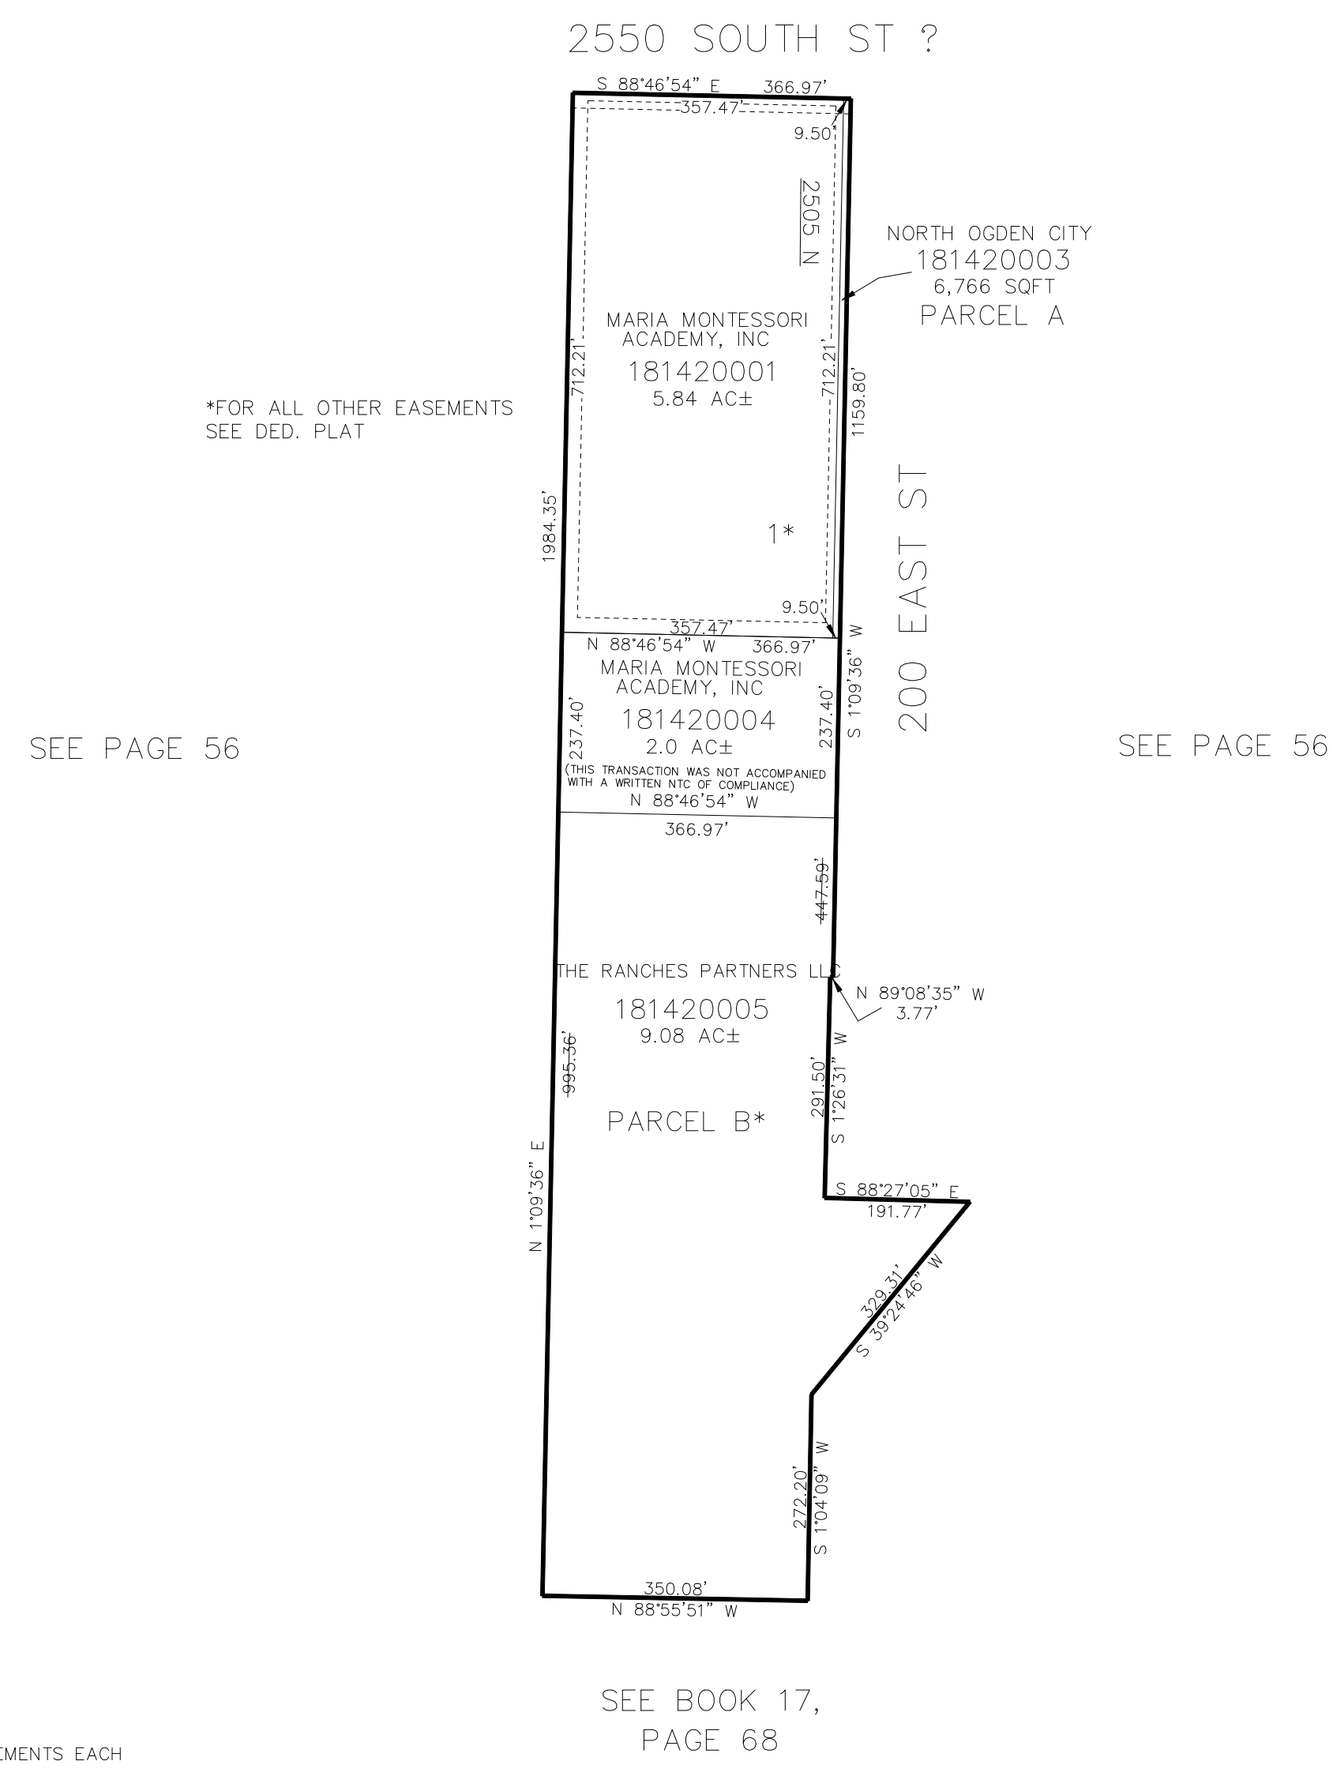

SEE PAGE 56

SEE PAGE 56

*FOR ALL OTHER EASEMENTS SEE DED. PLAT

SEE BOOK 17, PAGE 68

10' UTILITY & DRAINAGE EASEMENTS EACH SIDE OF PROPERTY LINES AS INDICATED BY DASHED LINES EXCEPT AS OTHERWISE SHOWN.

FOR COMPLETE ENG DATA SEE ORIGINAL DEDICATION PLAT IN BOOK 71, PAGE 33 OF RECORDS.