PART OF S.E. 1/4

SECTION 32, T.7N., R.2W., S.L.B.&M.

TAXING UNIT: 19, 21

PLAIN CITY DISTRICT & PLAIN CITY

PREFIX: 19-032

ALSO SEE P. 32-2

SCALE 1" = 100'

SEE PAGE 31

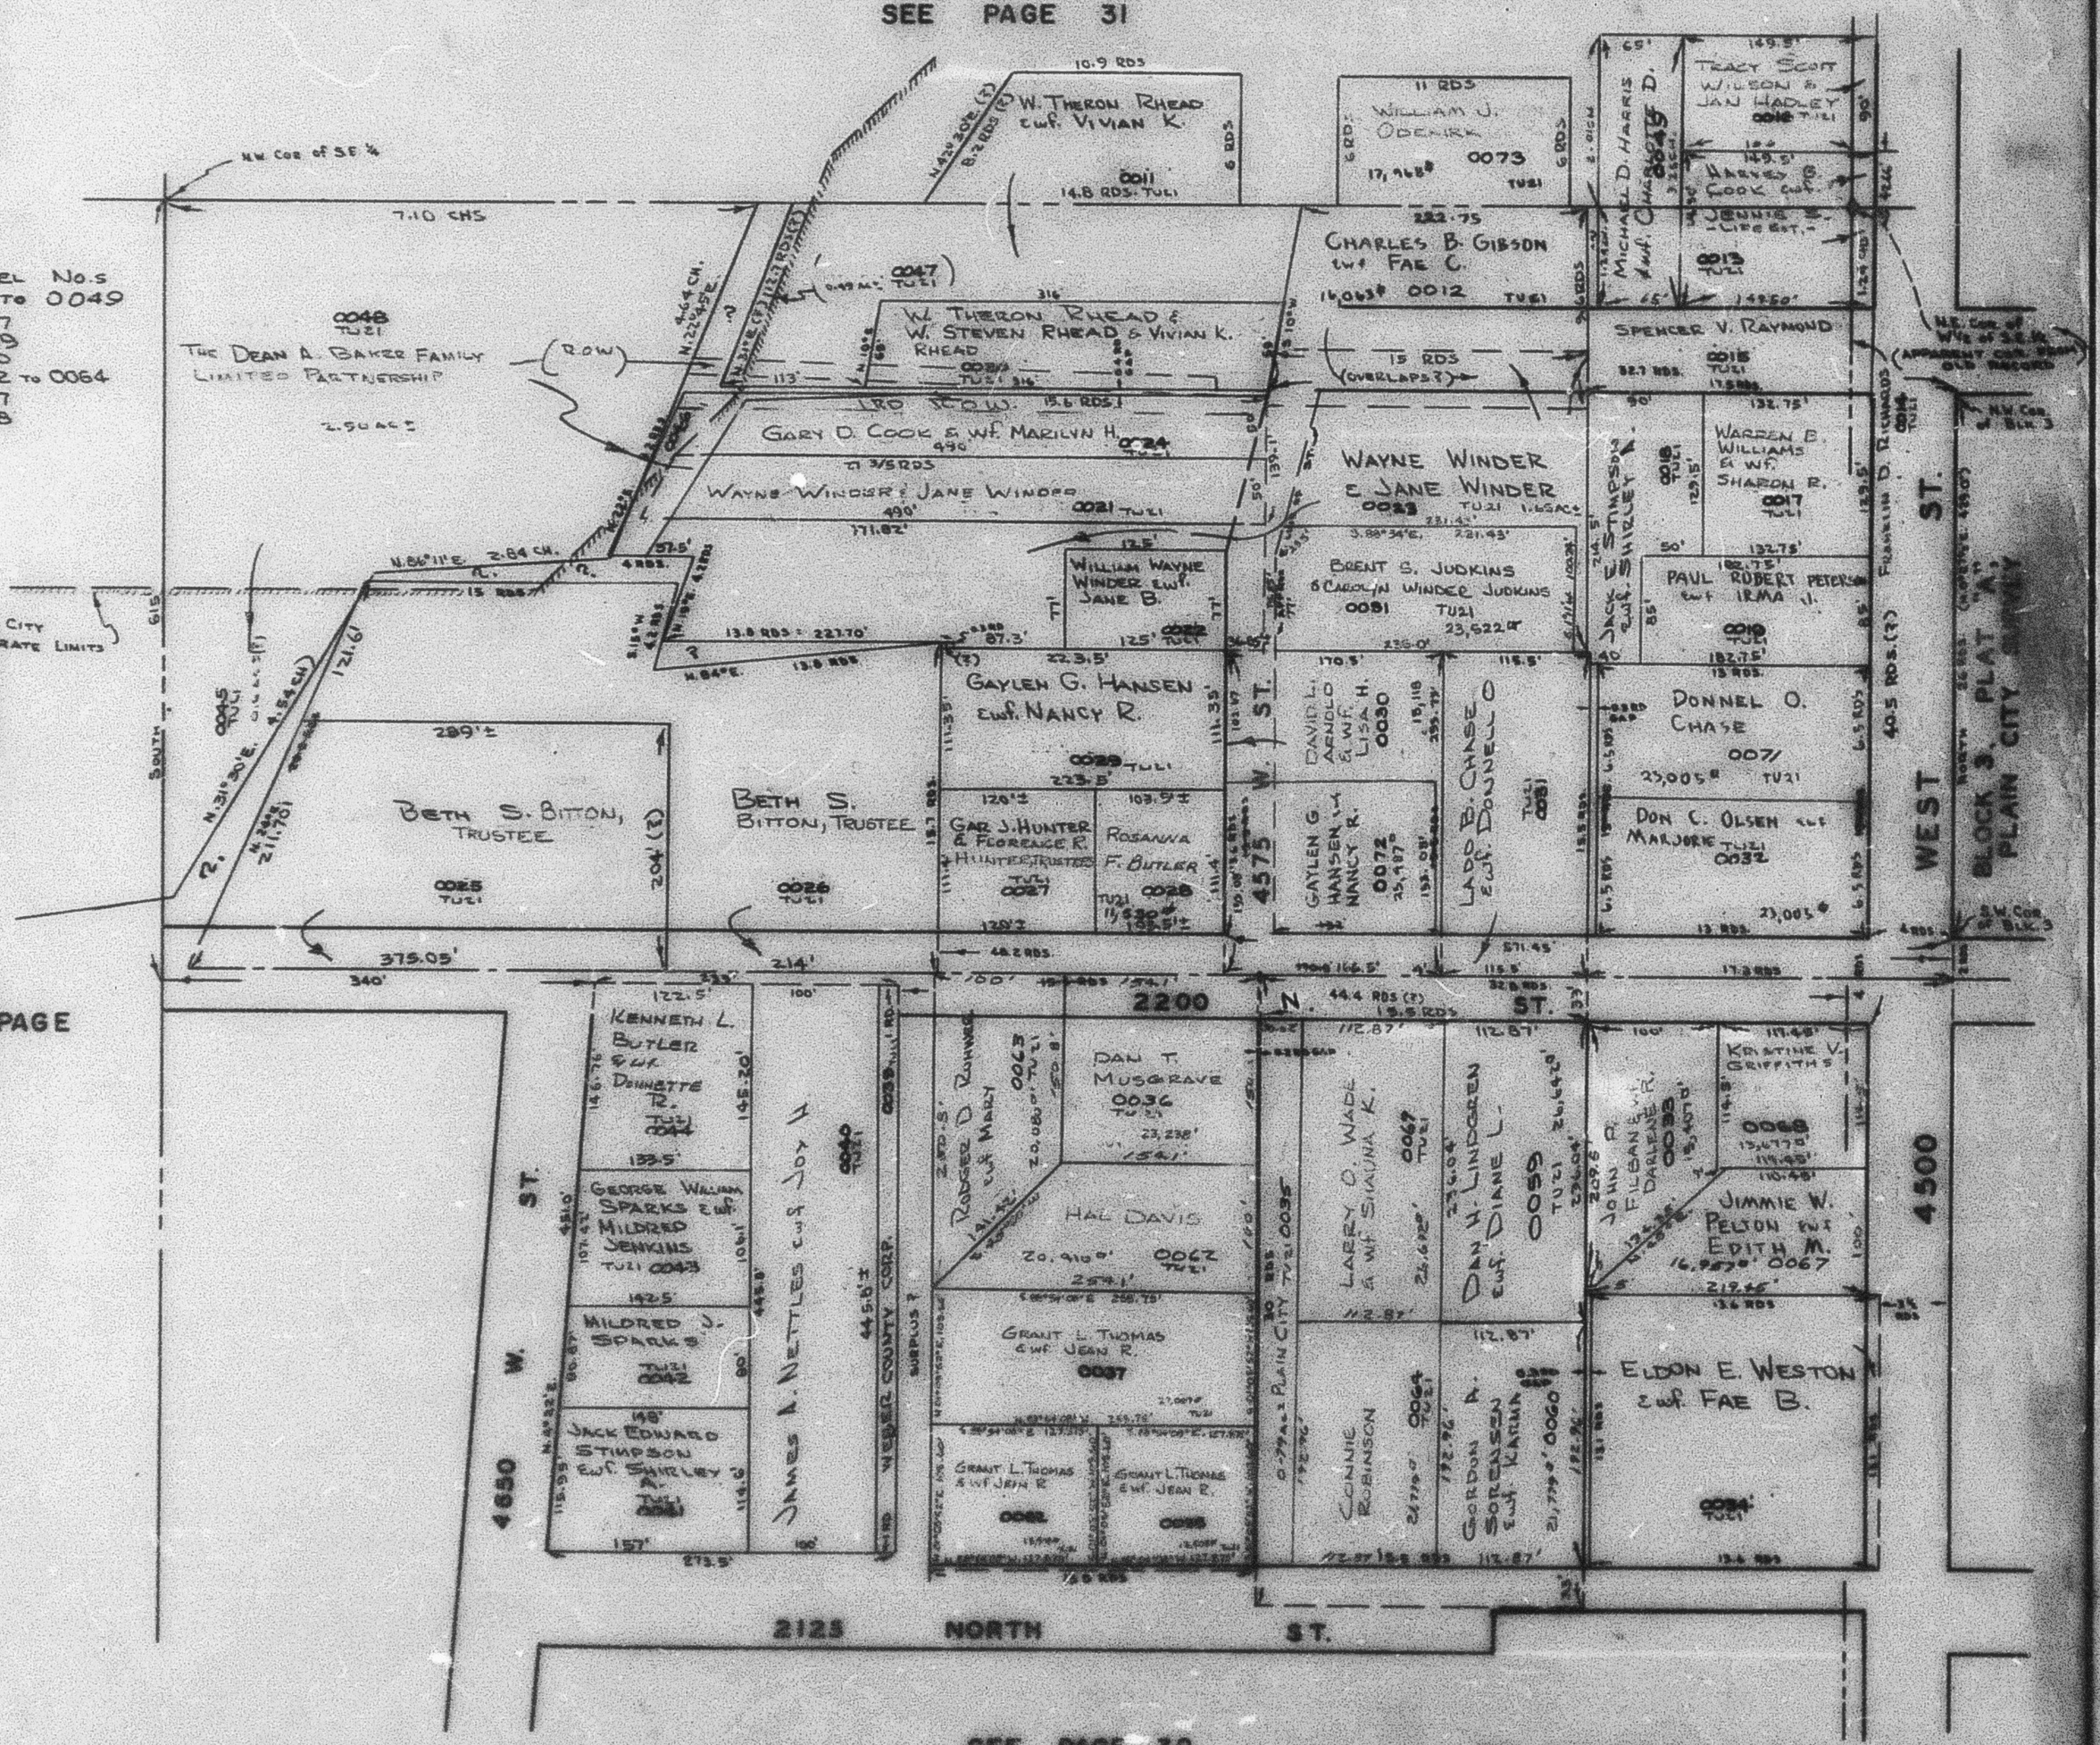

SEE PAGE 33

SEE PAGE 32

NOTE: SOME DESCRIPTIONS CONFLICT, DUE TO THE ARBITRARY SET OF BEGINNING POINTS BETWEEN THE NE CORNER OF THE W½ OF THE S.E. ¼ OF SEC. 32 AND THE S.W. CORNER OF BLOCK 3, PLAT "A", PLAIN CITY SURVEY. (JULY 30, 1968)

R.D. 7-68