PART OF SECTION 36, T.7N., R.2W., S.L.B.&M.

WEBER INDUSTRIAL PARK PLAT "A"

LOTS 3 TO 5, 8 TO 16, 23 & 24

WEBER COUNTY

TAXING UNITS: 17, 107

SCALE 1" = 200'

PREFIX: 19-060

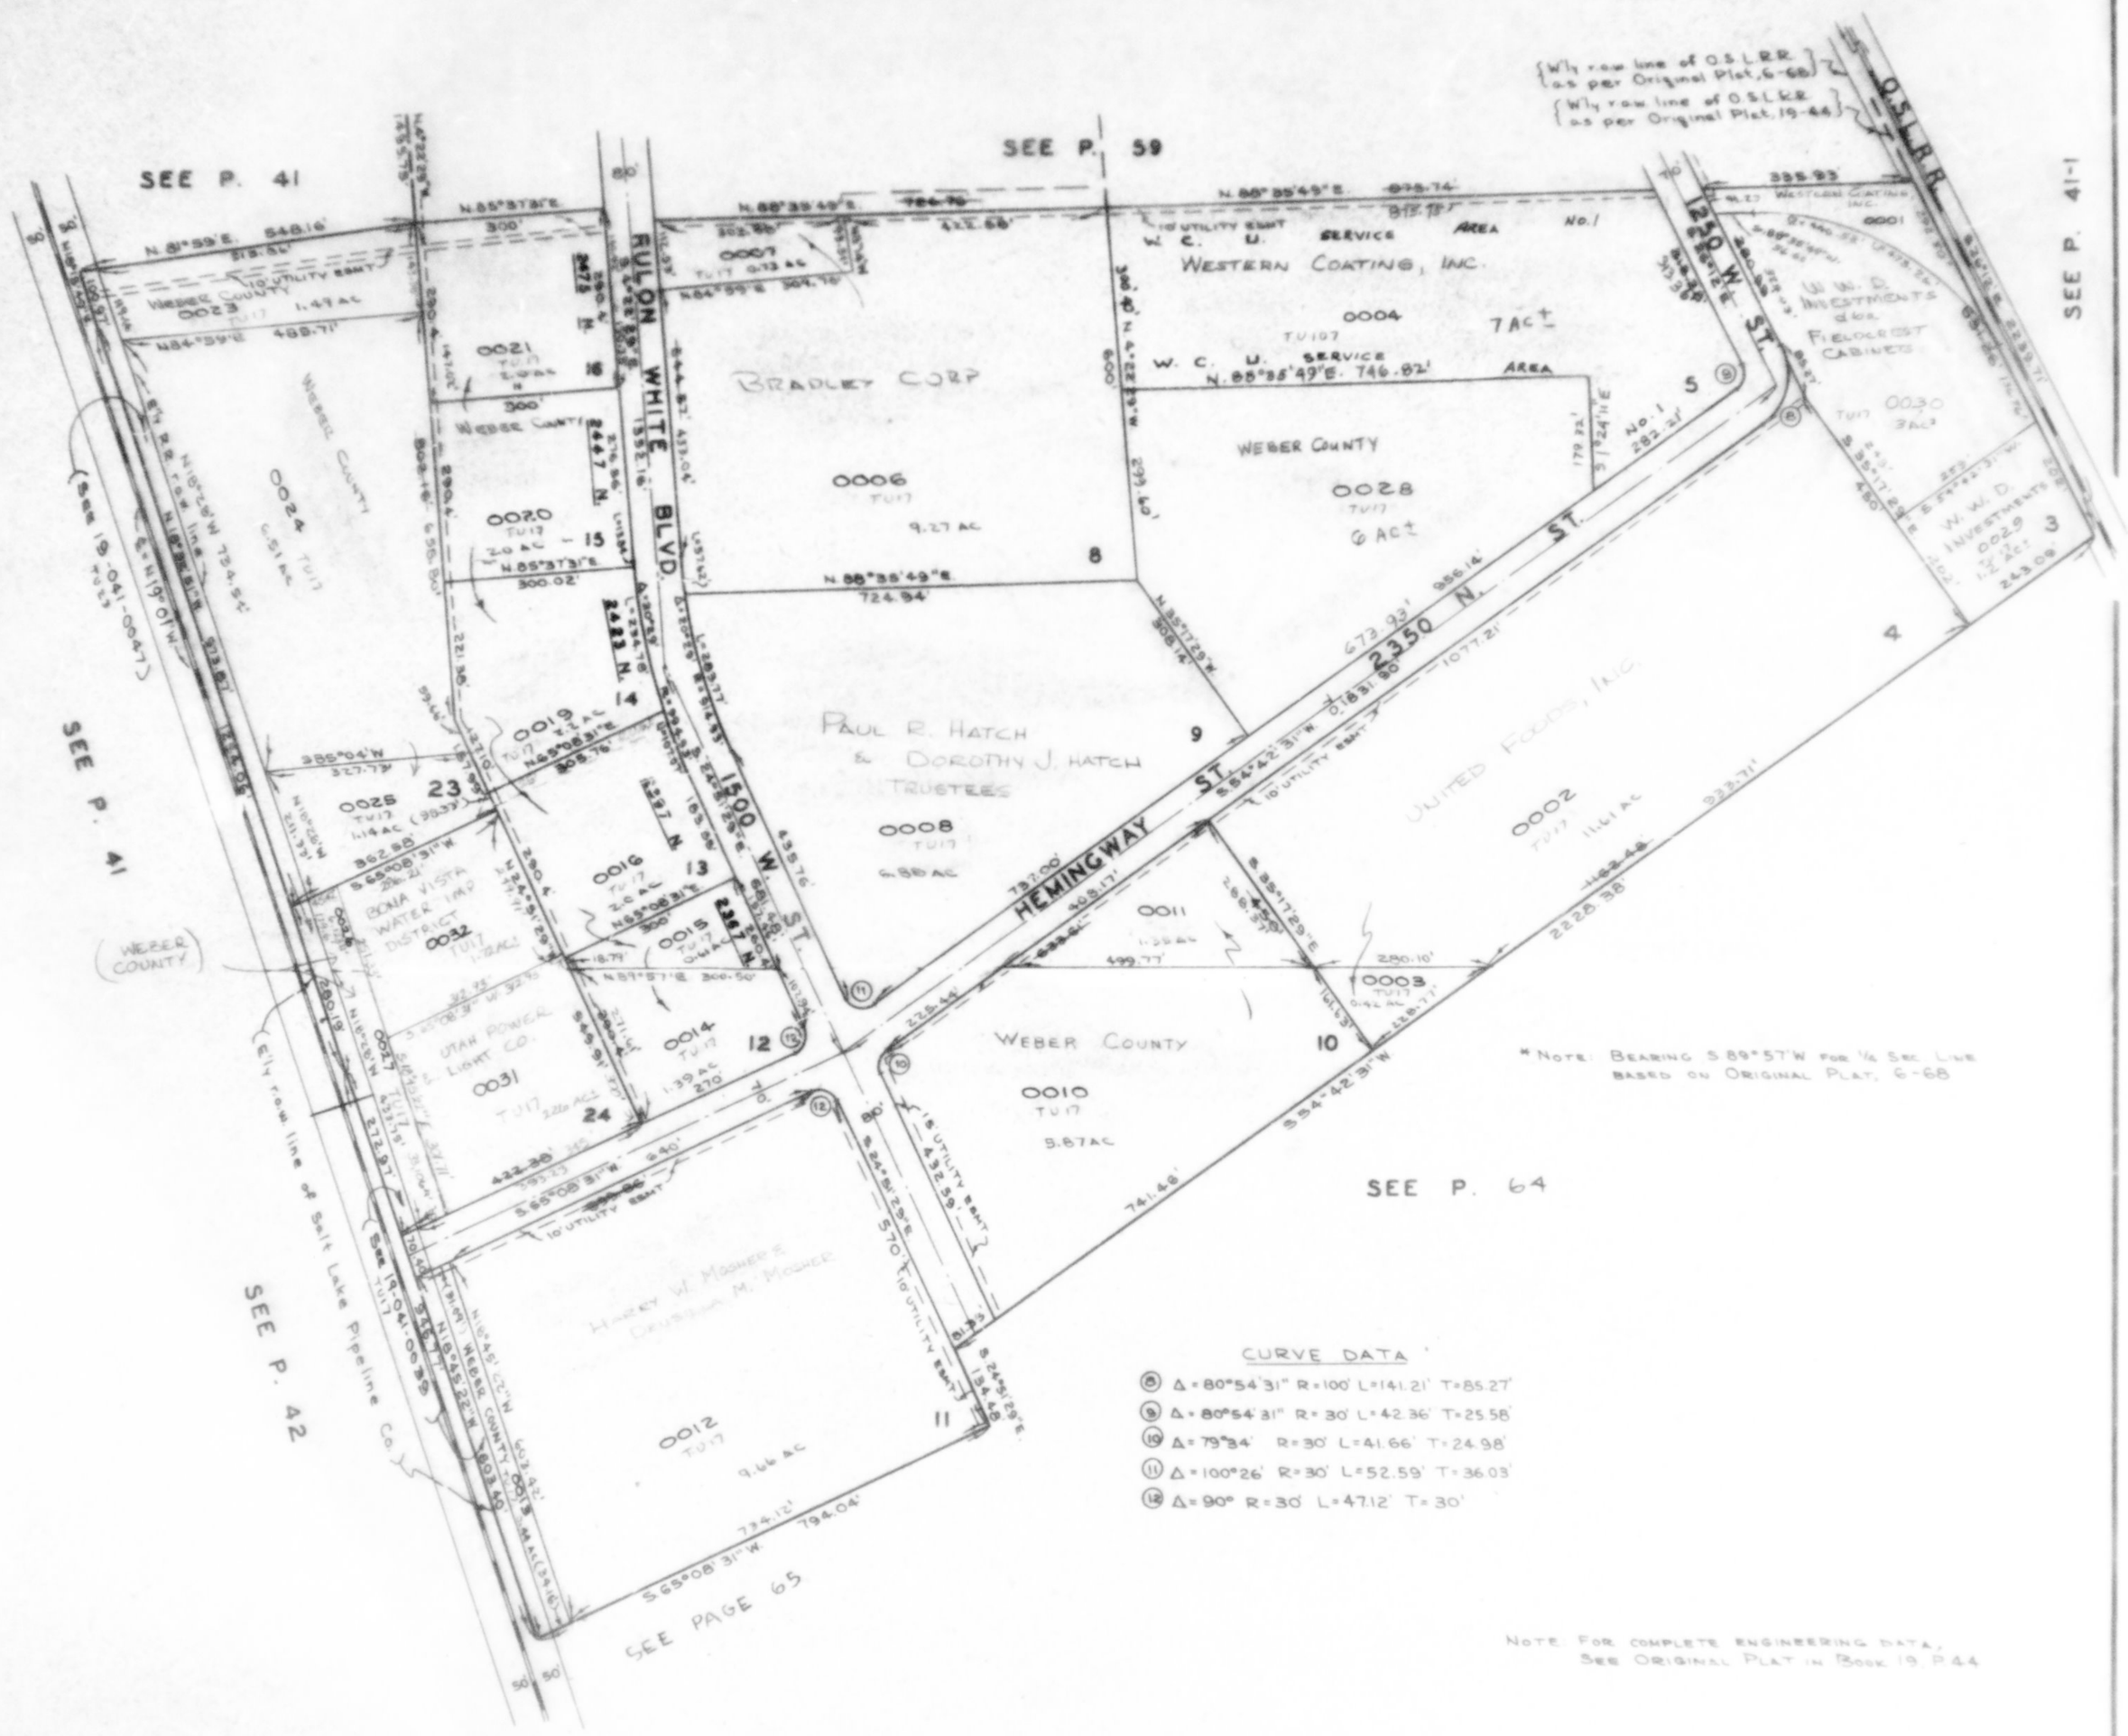
SEE P. 41
SEE P. 59
SEE P. 41-1
SEE P. 41
SEE P. 42
SEE P. 64
SEE PAGE 65
RULON WHITE BLVD.
1500 W. ST.
1250 W. ST.
HEMINGWAY ST.
2350 N. ST.
BRADLEY CORP
WEBER COUNTY
PAUL R. HATCH & DOROTHY J. HATCH TRUSTEES
UNITED FOODS, INC.
WESTERN COATING, INC.
W. W. D. INVESTMENTS d/b/a FIELDCREST CABINETS
BONA VISTA WATER IMP. DISTRICT
UTAH POWER & LIGHT CO.
HARLEY W. MOSHER & CHRISTINA M. MOSHER
W. C. U. SERVICE AREA No. 1
10' UTILITY EASMT
Wly row line of O.S.L.R.R. as per Original Plat, 6-68
Wly row line of O.S.L.R.R. as per Original Plat, 19-44
Ely row line of Salt Lake Pipeline Co.
(SEE 19-041-0047)
(SEE 19-041-0039)
0024 TU17 6.51 AC
0025 TU17 1.14 AC
0026 TU17 1.47 AC
0027 TU17 2.20 AC
0028 TU17 6 AC±
0029 TU17 1.12 AC
0030 TU17 3 AC±
0031 TU17 2.20 AC±
0032 TU17 1.8 AC
0001 TU17 0.73 AC
0002 TU17 11.61 AC
0003 TU17 0.42 AC
0004 TU17 7 AC±
0006 TU17 9.27 AC
0007 TU17 0.73 AC
0008 TU17 6.86 AC
0010 TU17 5.87 AC
0011 TU17 1.55 AC
0012 TU17 9.66 AC
0013 TU17 2.0 AC
0014 TU17 1.39 AC
0015 TU17 0.44 AC
0016 TU17 2.0 AC
0019 TU17 2.2 AC
0020 TU17 2.0 AC
0021 TU17 2.0 AC
2447 N.
2423 N.
2297 N.
2267 N.
N 88°35'49"E 746.82'
N 88°35'49"E 724.94'
S 54°42'31"W 2228.38'
S 69°08'31"W 794.04'
S 24°51'29"E 194.48'
S 70°
S 24°51'29"E 432.59'
S 69°08'31"W 422.30'
S 69°08'31"W 362.88'
S 69°08'31"W 732.00'
S 54°42'31"W 741.48'
S 54°42'31"W 673.93'
S 54°42'31"W 1077.21'
S 54°42'31"W 922.71'
