PART OF N. E. 1/4 OF SEC. 35, T. 7N., R. 2 W., S.L.B. & M.

RANDALL ACRES NO. 2

LOTS 15-22

TAXING UNIT: 145

FARR WEST CITY

PREFIX: 19-063

SCALE 1" = 50'

EXCEPT WHERE OTHERWISE SHOWN
ALL LOTS OWNED BY
FRANKLIN D. MAUGHAN
TRUSTEE

SEE PAGE 74

SEE PAGE 73

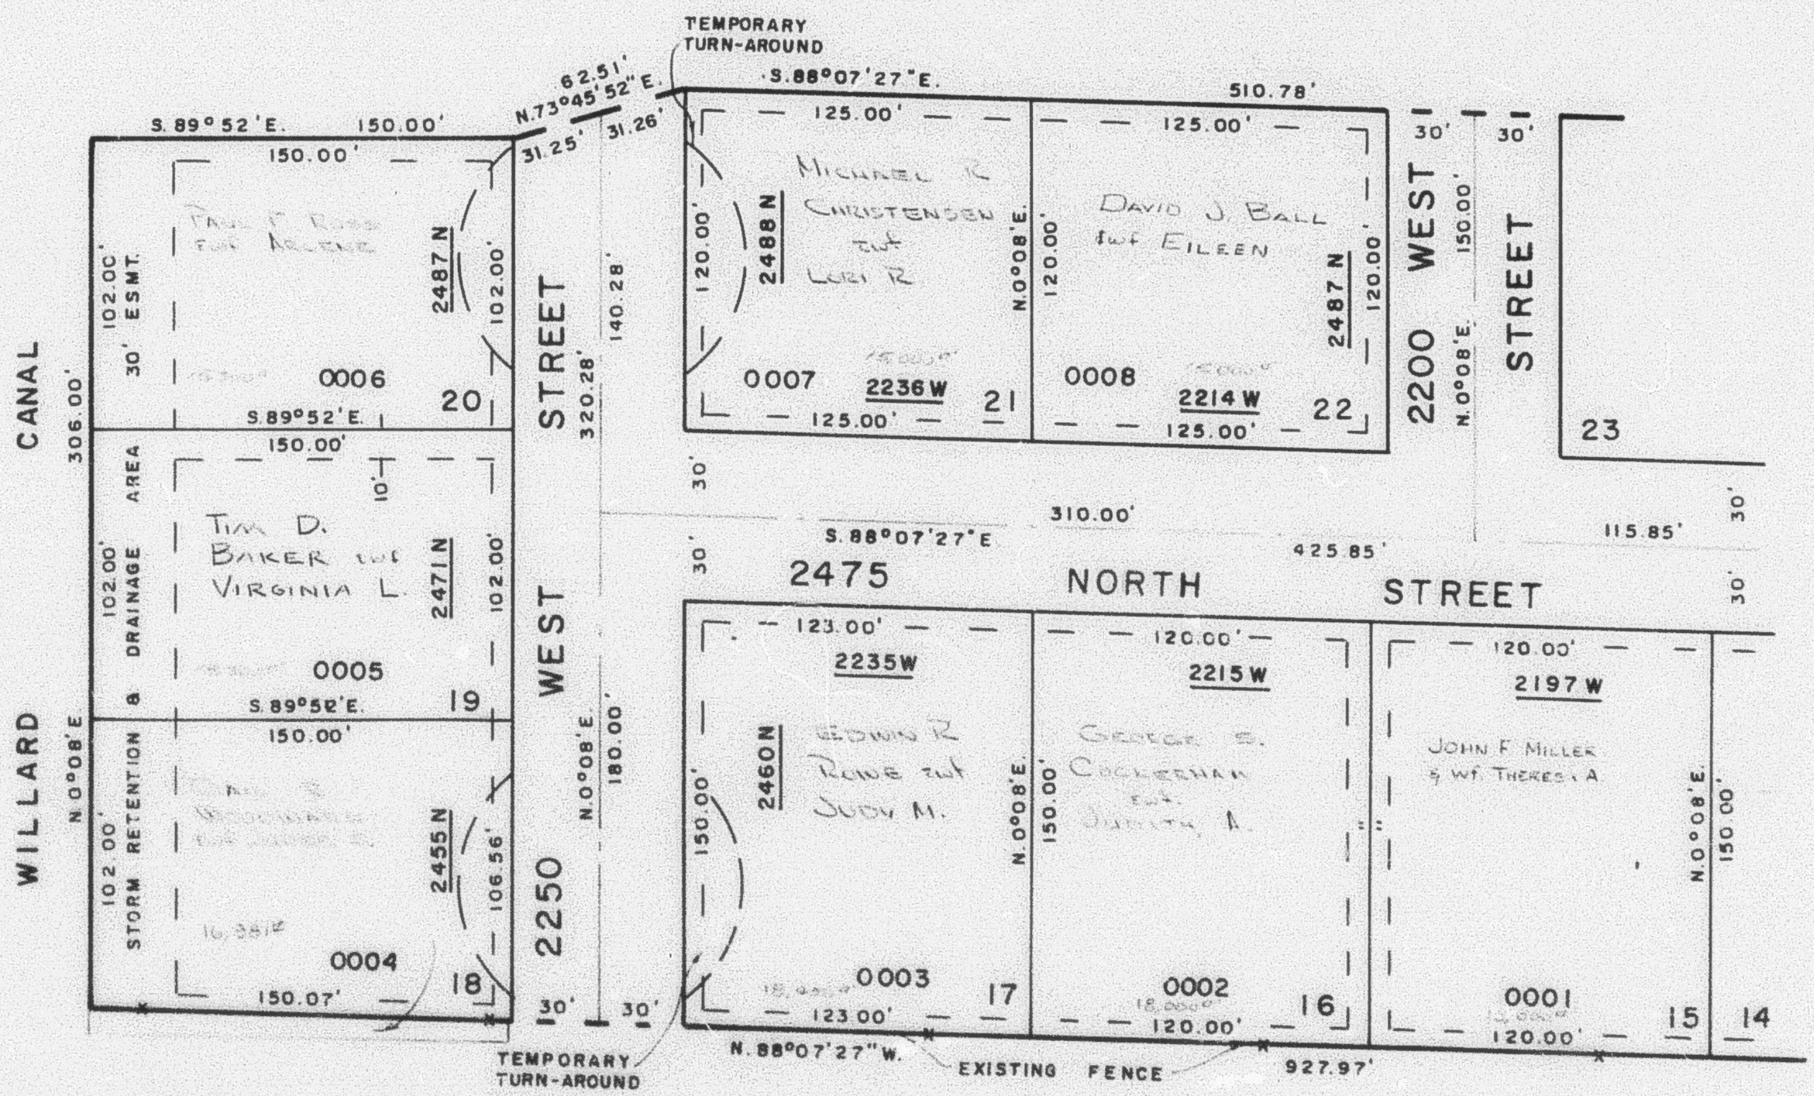

SEE PAGE 39

SEE PAGE 62

SEE PAGE 39-1

7' UTILITY & DRAINAGE EASEMENTS EACH SIDE OF PROPERTY LINES AS INDICATED BY DASHED LINES

FOR COMPLETE ENG. DATA SEE ORIG. DED. PLAT IN BOOK 19, PAGE 76