PART OF THE NE.1/4, OF SEC. 35, T.7N., R.2W., S.L.B. & M.

RANDALL ACRES NO. 4

LOTS 47, 48, 63–66, 75–79

TAXING UNIT: 145

IN FARR WEST CITY

SCALE 1" = 50'

SEE PAGE 39-1

SEE PAGE 39

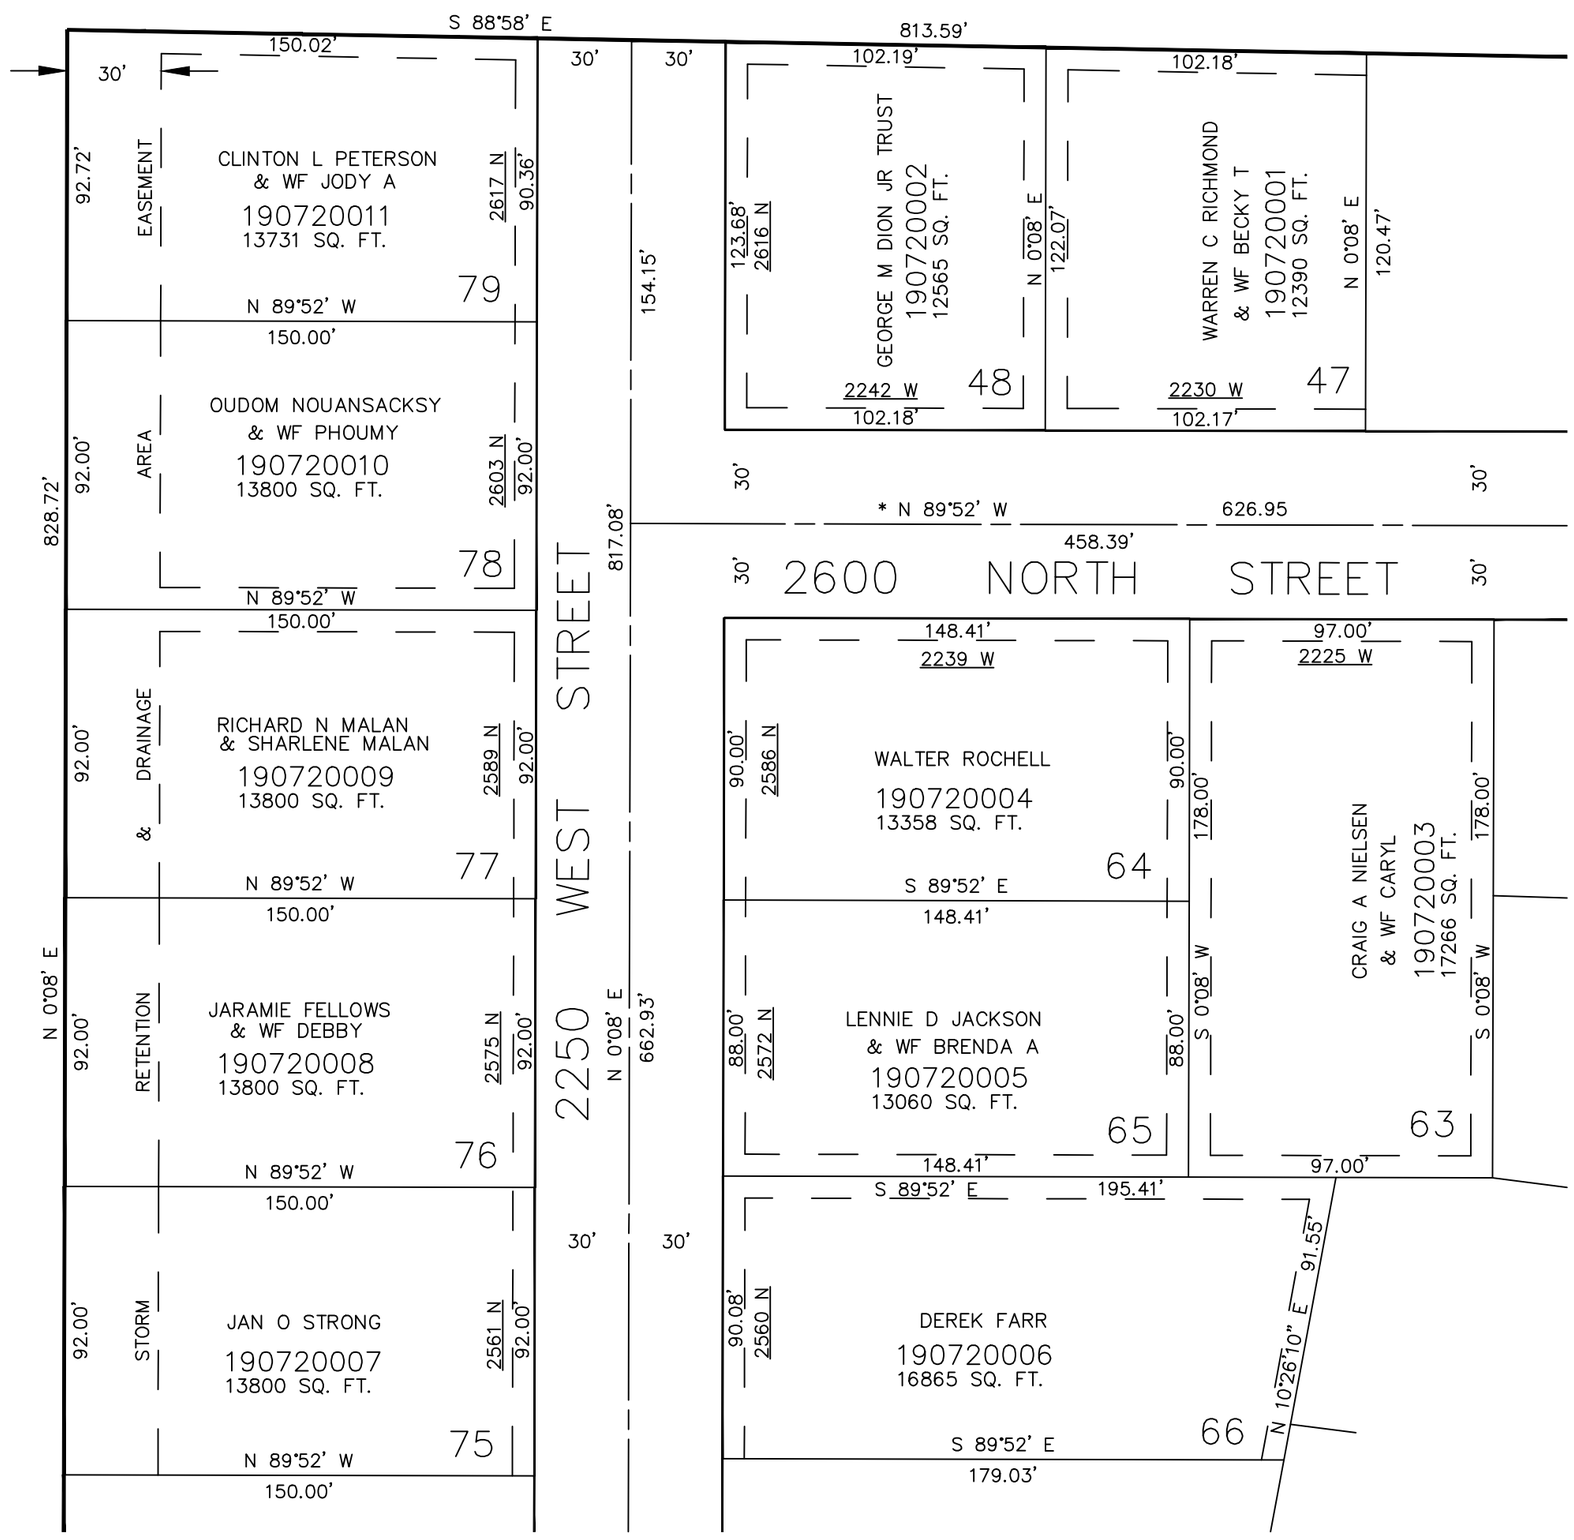

* SEE CORECTION AFFIDAVIT
1358–874

SEE PAGE 71

SEE PAGE 74

7' UTILITY & DRAINAGE EASEMENTS EACH SIDE OF PROPERTY LINES AS INDICATED BY DASHED LINES EXCEPT AS OTHERWISE SHOWN.

FOR COMPLETE ENG DATA SEE ORIGINAL DEDICATION PLAT IN BOOK 23, PAGE 19 OF RECORDS.