

PART OF S.E. 1/4 SEC. 30, T. 7 N., R. 2 W., S.L.B.M.

72

PARKVALE SUBDIVISION, PHASE 3

TAXING UNIT: 19, 112


IN WEBER COUNTY

PREFIX: 10-078

SCALE 1"=100'

SEE PAGE 28-1

EXEMPT FROM CHANGING SURVEY
ALL NOTES CHANGED BY
WENDELL R. VANDERKAM & JEFF
ELAINE K.

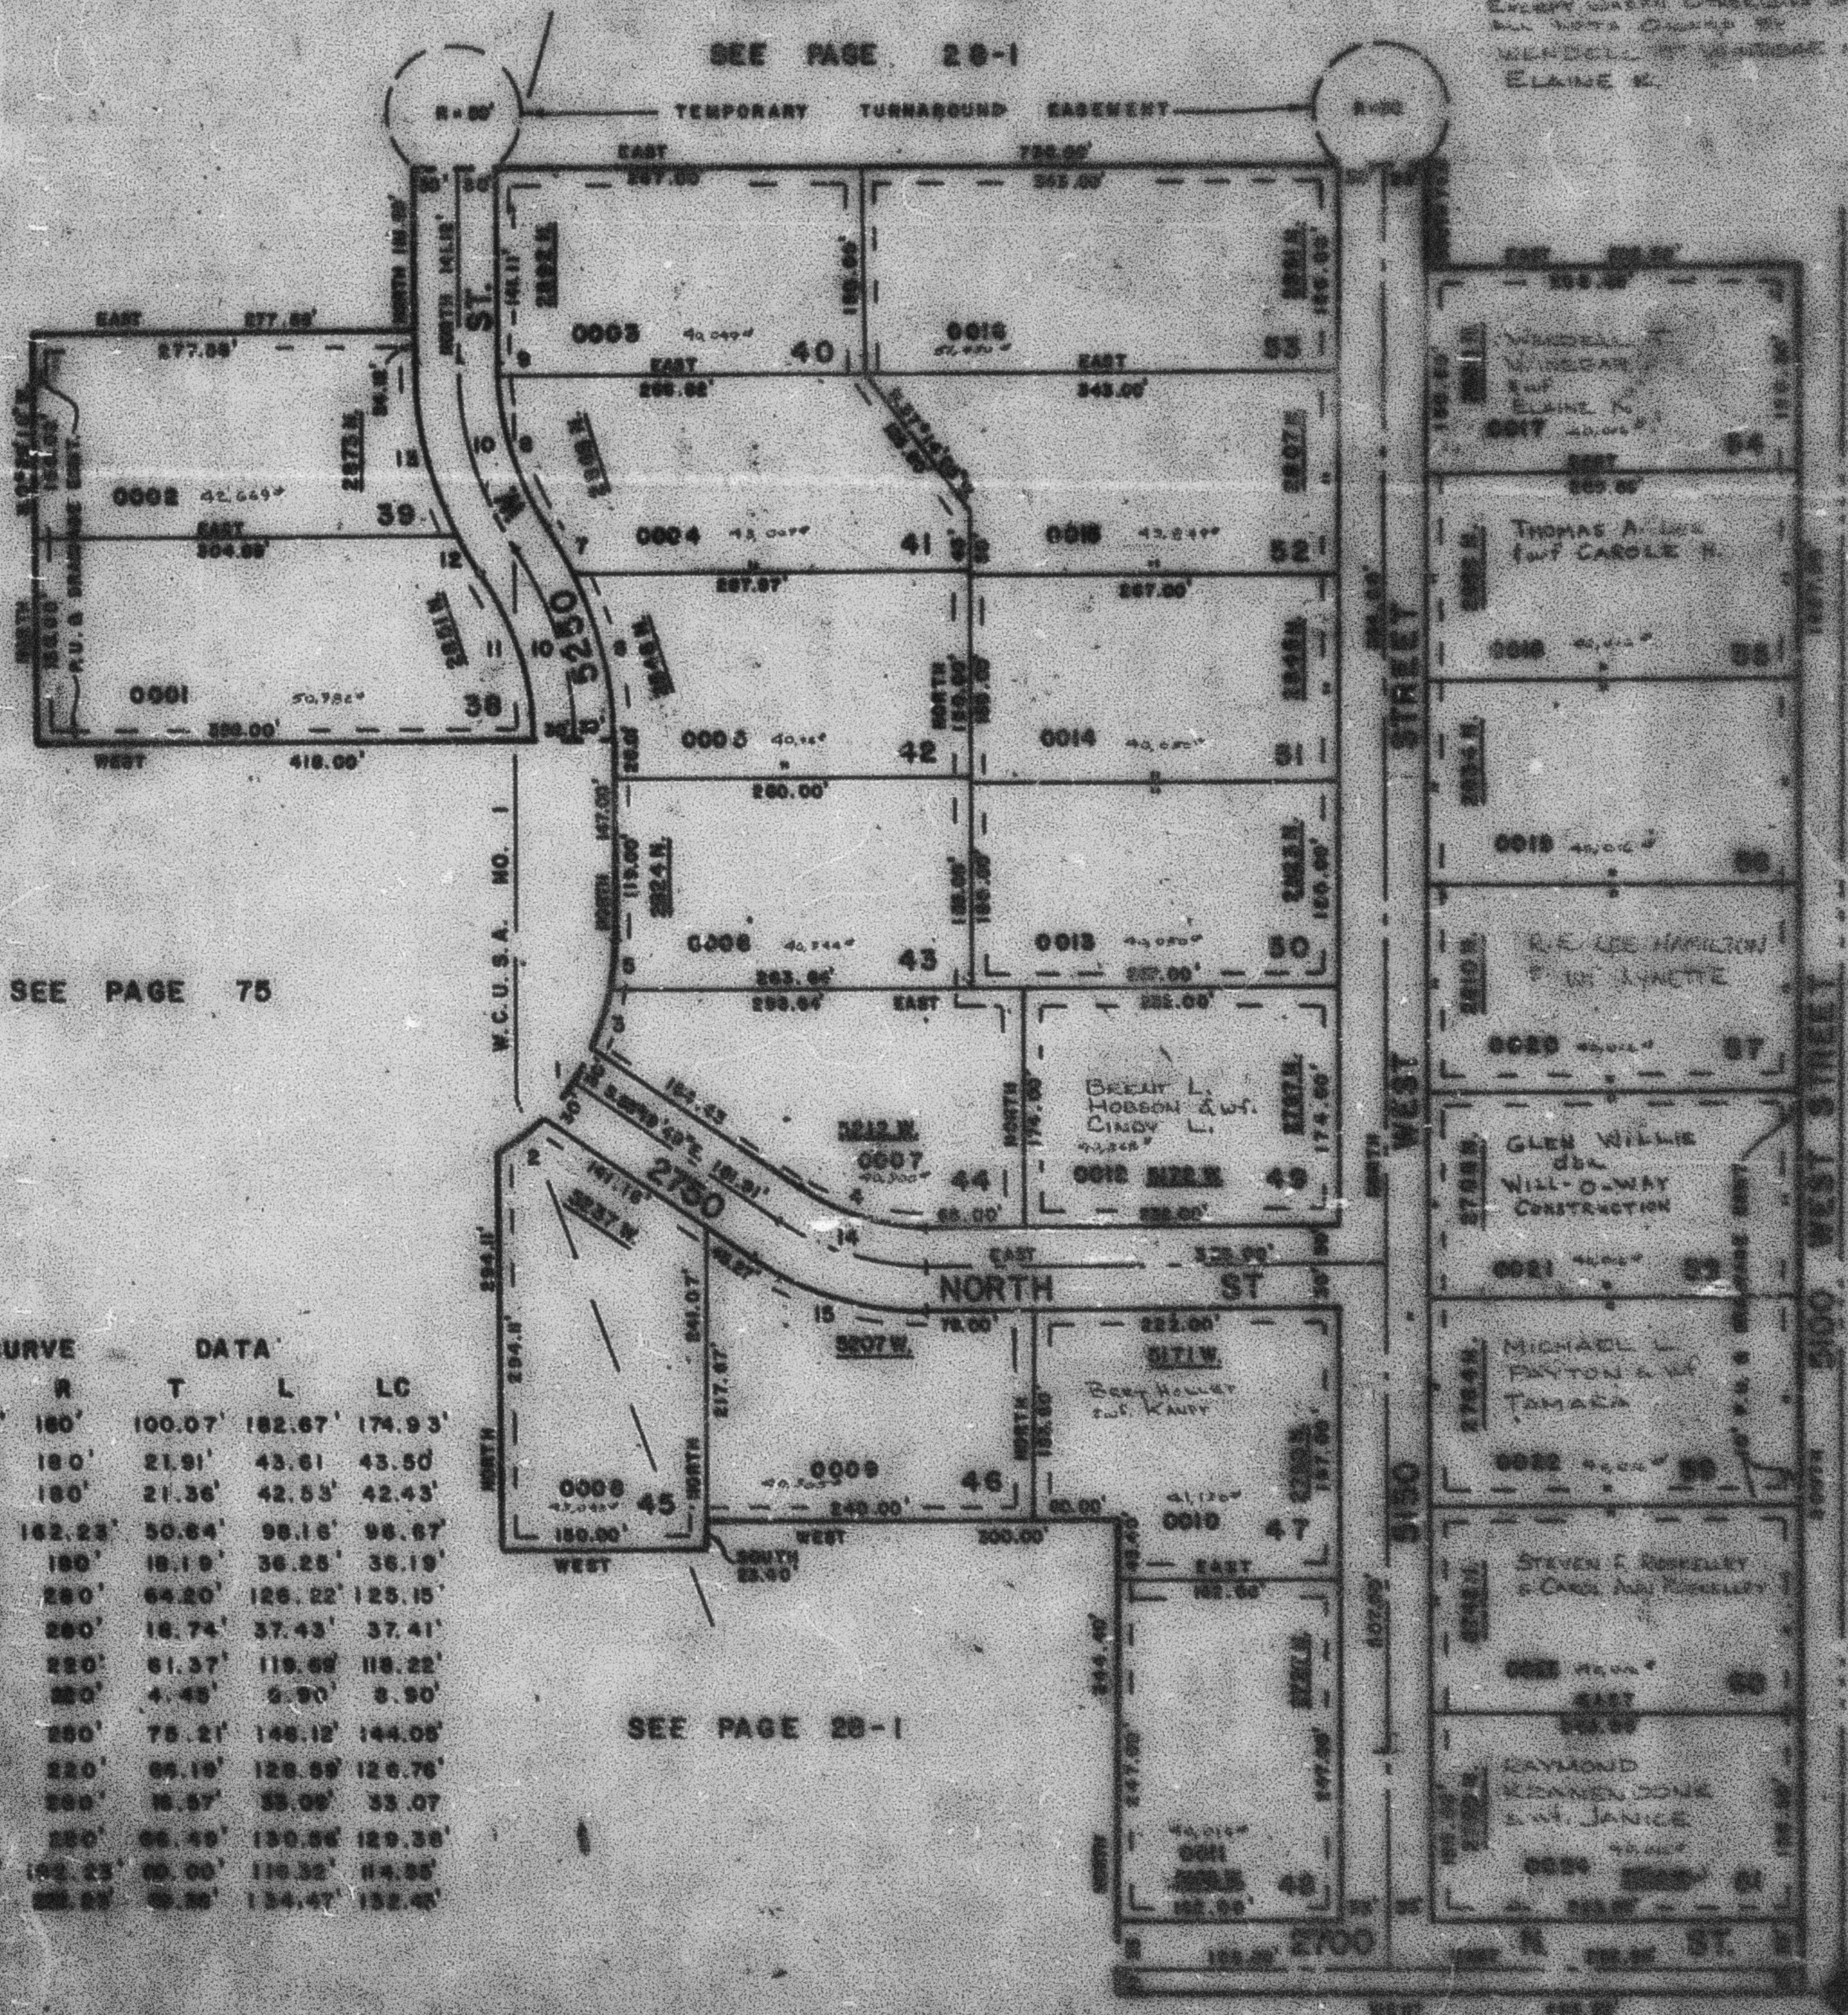

SEE PAGE 75

CURVE		DATA			
NO	A	R	T	L	LC
1	33° 08' 40"	180'	100.07'	182.67'	174.93'
2	13° 52' 50"	180'	21.91'	43.61'	43.50'
3	13° 52' 18"	180'	21.36'	42.53'	42.43'
4	34° 40' 11"	182.23'	50.64'	98.16'	98.67'
5	11° 32' 17"	180'	18.19'	36.25'	36.19'
6	23° 48' 41"	280'	64.20'	126.22'	125.15'
7	9° 35' 38"	280'	18.74'	37.43'	37.41'
8	31° 10' 18"	220'	61.57'	119.69'	118.22'
9	2° 19' 01"	320'	4.45'	8.90'	8.90'
10	33° 53' 17"	250'	75.21'	148.12'	144.05'
11	33° 53' 17"	220'	65.19'	128.59'	126.76'
12	5° 45' 19"	200'	16.57'	33.09'	33.07'
13	35° 45'	250'	65.49'	130.96'	129.38'
14	33° 45' 11"	192.23'	60.00'	118.32'	114.95'
15	35° 45' 11"	228.57'	65.56'	134.47'	132.45'