SEE PAGE 17

PART OF THE S.W. 1/4, OF SECTION 26, T.7N., R.2W., S.L.B. & M.

FARR WEST MEADOWS SUBDIVISION PHASE 1

IN FARR WEST CITY

SCALE 1" = 80'

TAXING UNIT: 145

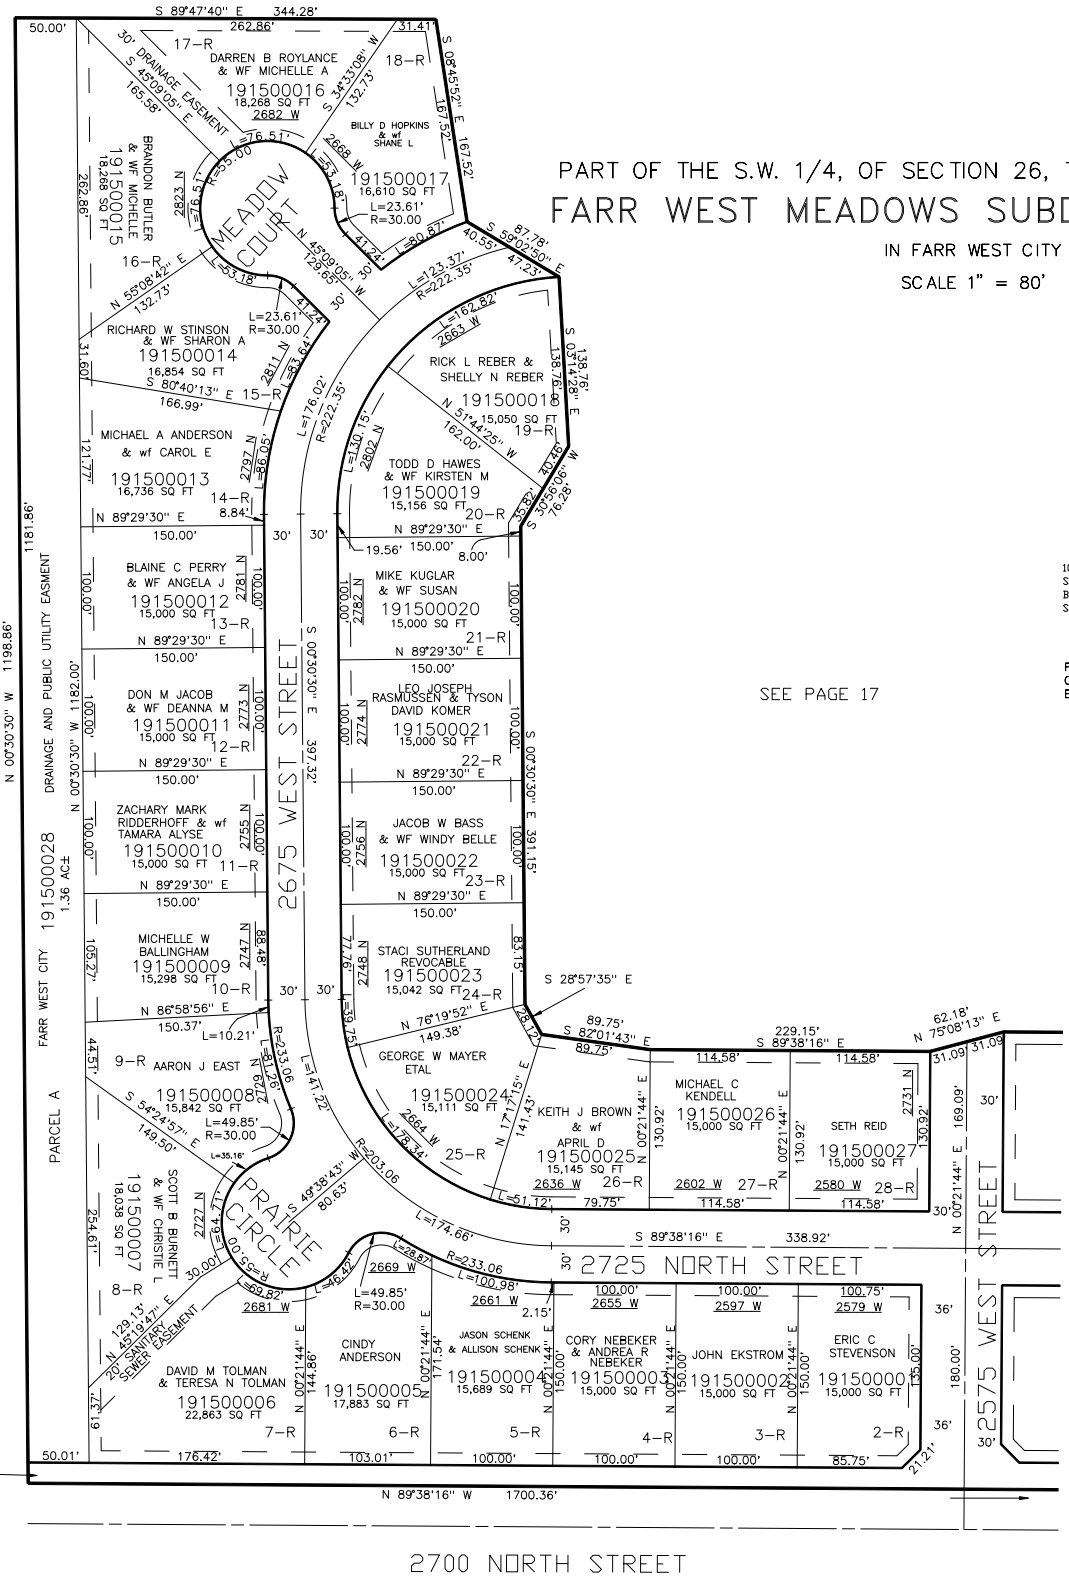

10' UTILITY & DRAINAGE EASEMENTS EACH SIDE OF PROPERTY LINES AS INDICATED BY DASHED LINES EXCEPT AS OTHERWISE SHOWN.

FOR COMPLETE ENG DATA SEE ORIGINAL DEDICATION PLAT IN BOOK 52, PAGE 83 OF RECORDS.

SEE PAGE 17

SEE PAGE 19

SEE PAGE 151

SEE PAGE 39

JC 8-00