PART OF THE S.1/2, OF SECTION 22, T.7N., R.2W, S.L.B. & M. AND
PART OF THE SW.1/4, OF SECTION 23, T.7N., R.2W., S.L.B. & M.

# REMUDA SUBDIVISION AND GOLF COURSE PHASE 6

IN FARR WEST CITY

SCALE 1" = 100'

TAXING UNIT: 479

SEE PAGE 10

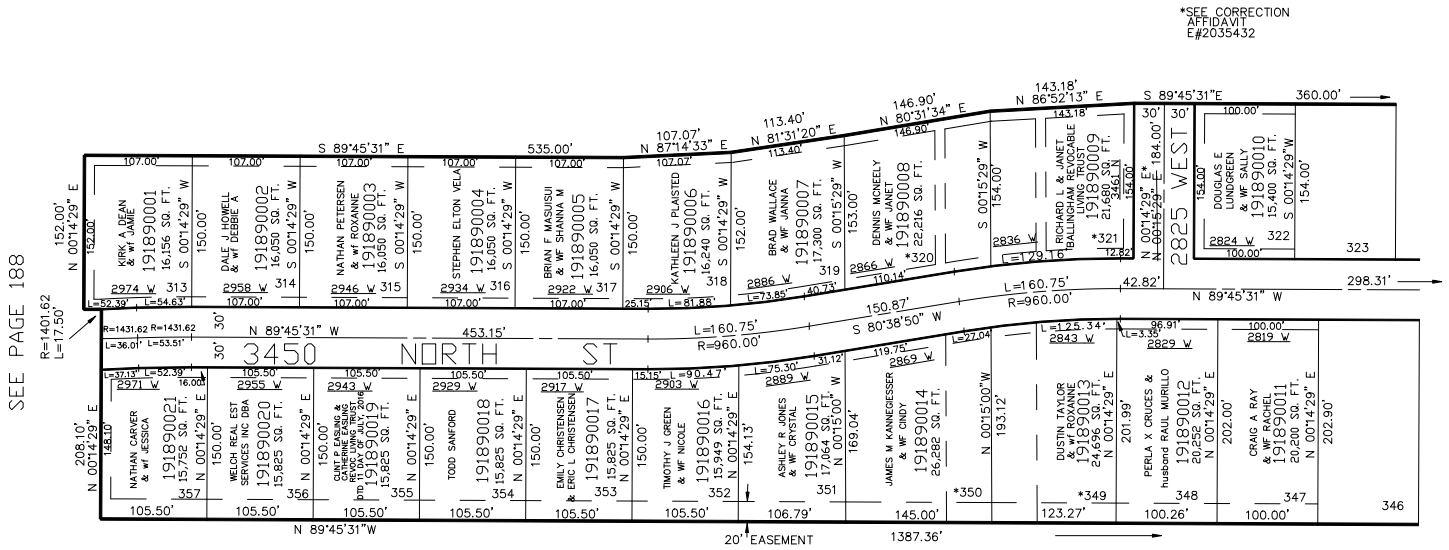


SEE PAGE 10

10' UTILITY & DRAINAGE EASEMENTS EACH SIDE OF PROPERTY LINES AS INDICATED BY DASHED LINES EXCEPT AS OTHERWISE SHOWN.

FOR COMPLETE ENG DATA SEE ORIGINAL DEDICATION PLAT IN BOOK 58, PAGE 30 OF RECORDS.