PART OF THE SW.1/4, OF SECTION 24, T.7N., R.2W., S.L.B. & M.

STONE FIELD BUSINESS PARK PHASE 1

IN PLEASANT VIEW CITY

TAXING UNIT: 430

SCALE 1" = 80'

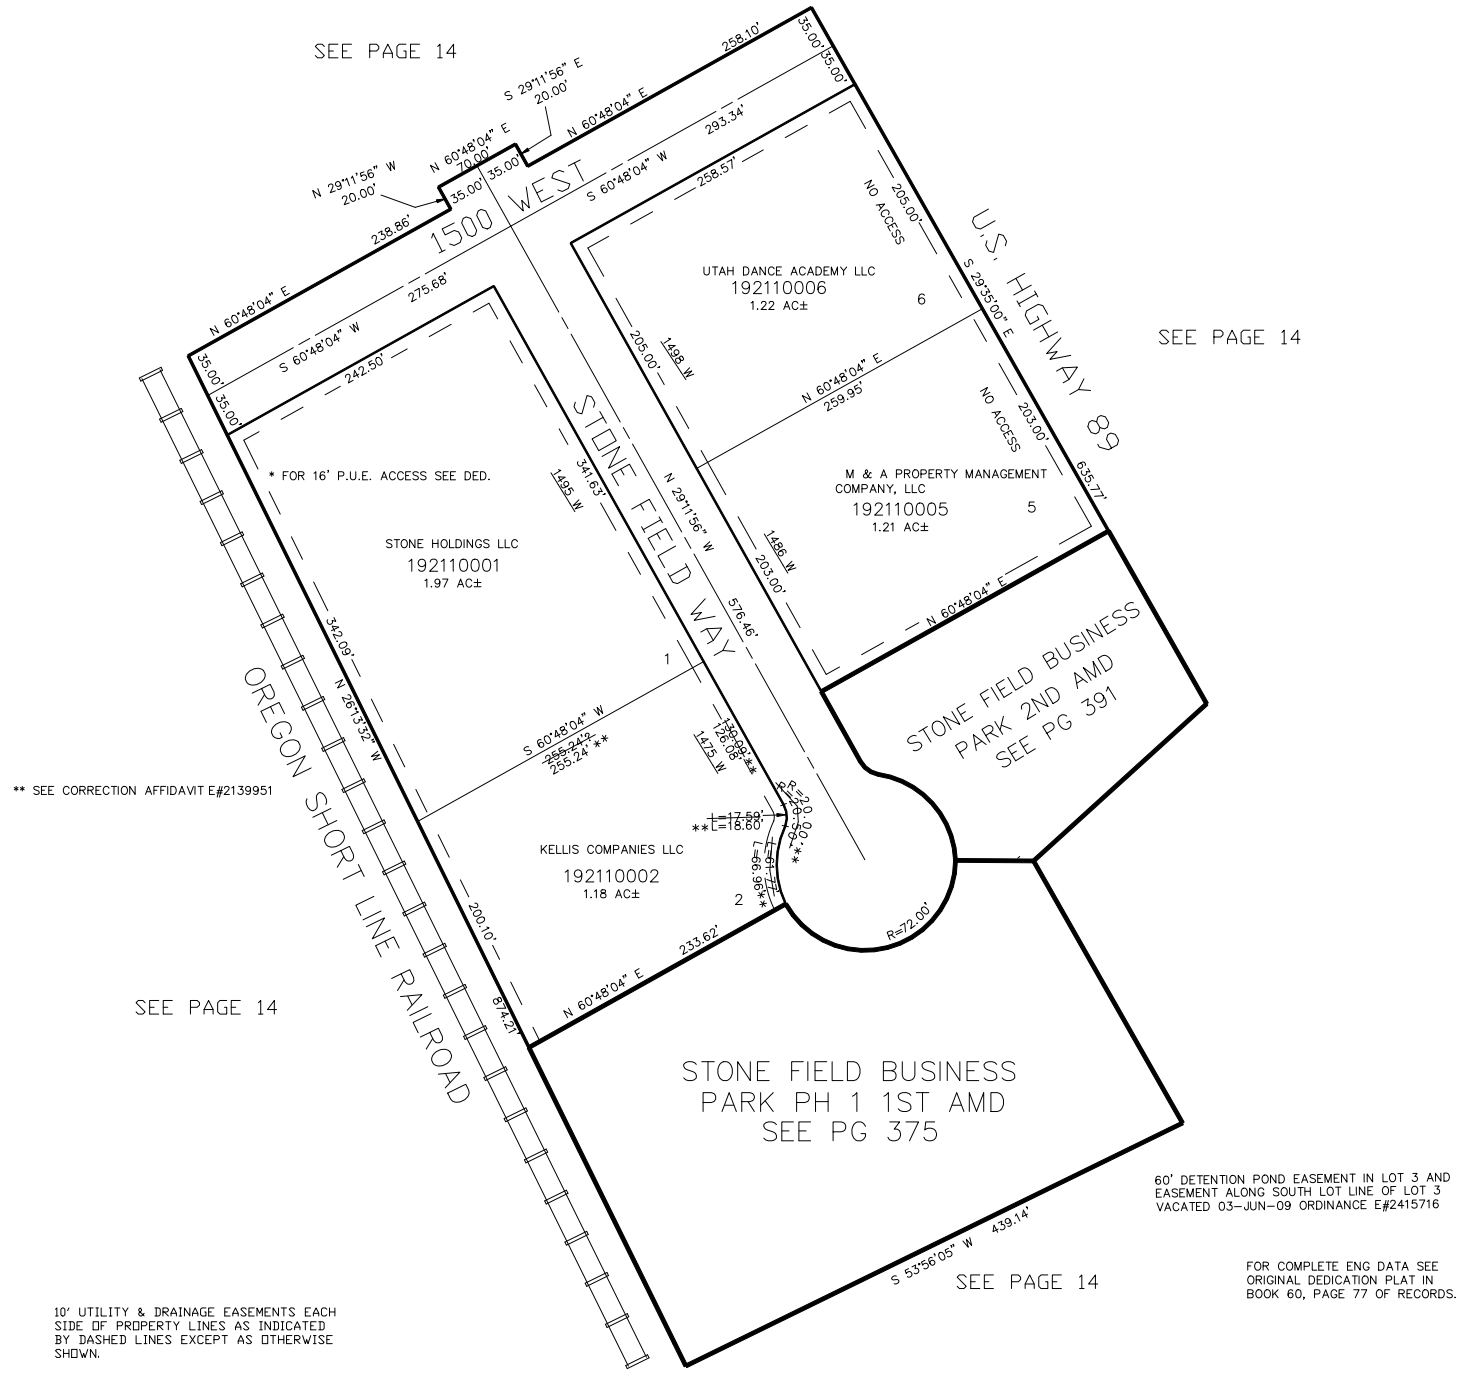

60' DETENTION POND EASEMENT IN LOT 3 AND EASEMENT ALONG SOUTH LOT LINE OF LOT 3 VACATED 03-JUN-09 ORDINANCE E#2415716

FOR COMPLETE ENG DATA SEE ORIGINAL DEDICATION PLAT IN BOOK 60, PAGE 77 OF RECORDS.

10' UTILITY & DRAINAGE EASEMENTS EACH SIDE OF PROPERTY LINES AS INDICATED BY DASHED LINES EXCEPT AS OTHERWISE SHOWN.