PART OF THE NE.1/4, OF SECTION 25, T.7N., R.2W., & PART OF THE NW.1/4, OF SECTION 30, T7N. R.1W., S.L.B. & M.

CASEY SUBDIVISION AMENDED

TAXING UNIT: 11

IN PLEASANT VIEW CITY

SCALE 1" = 60'

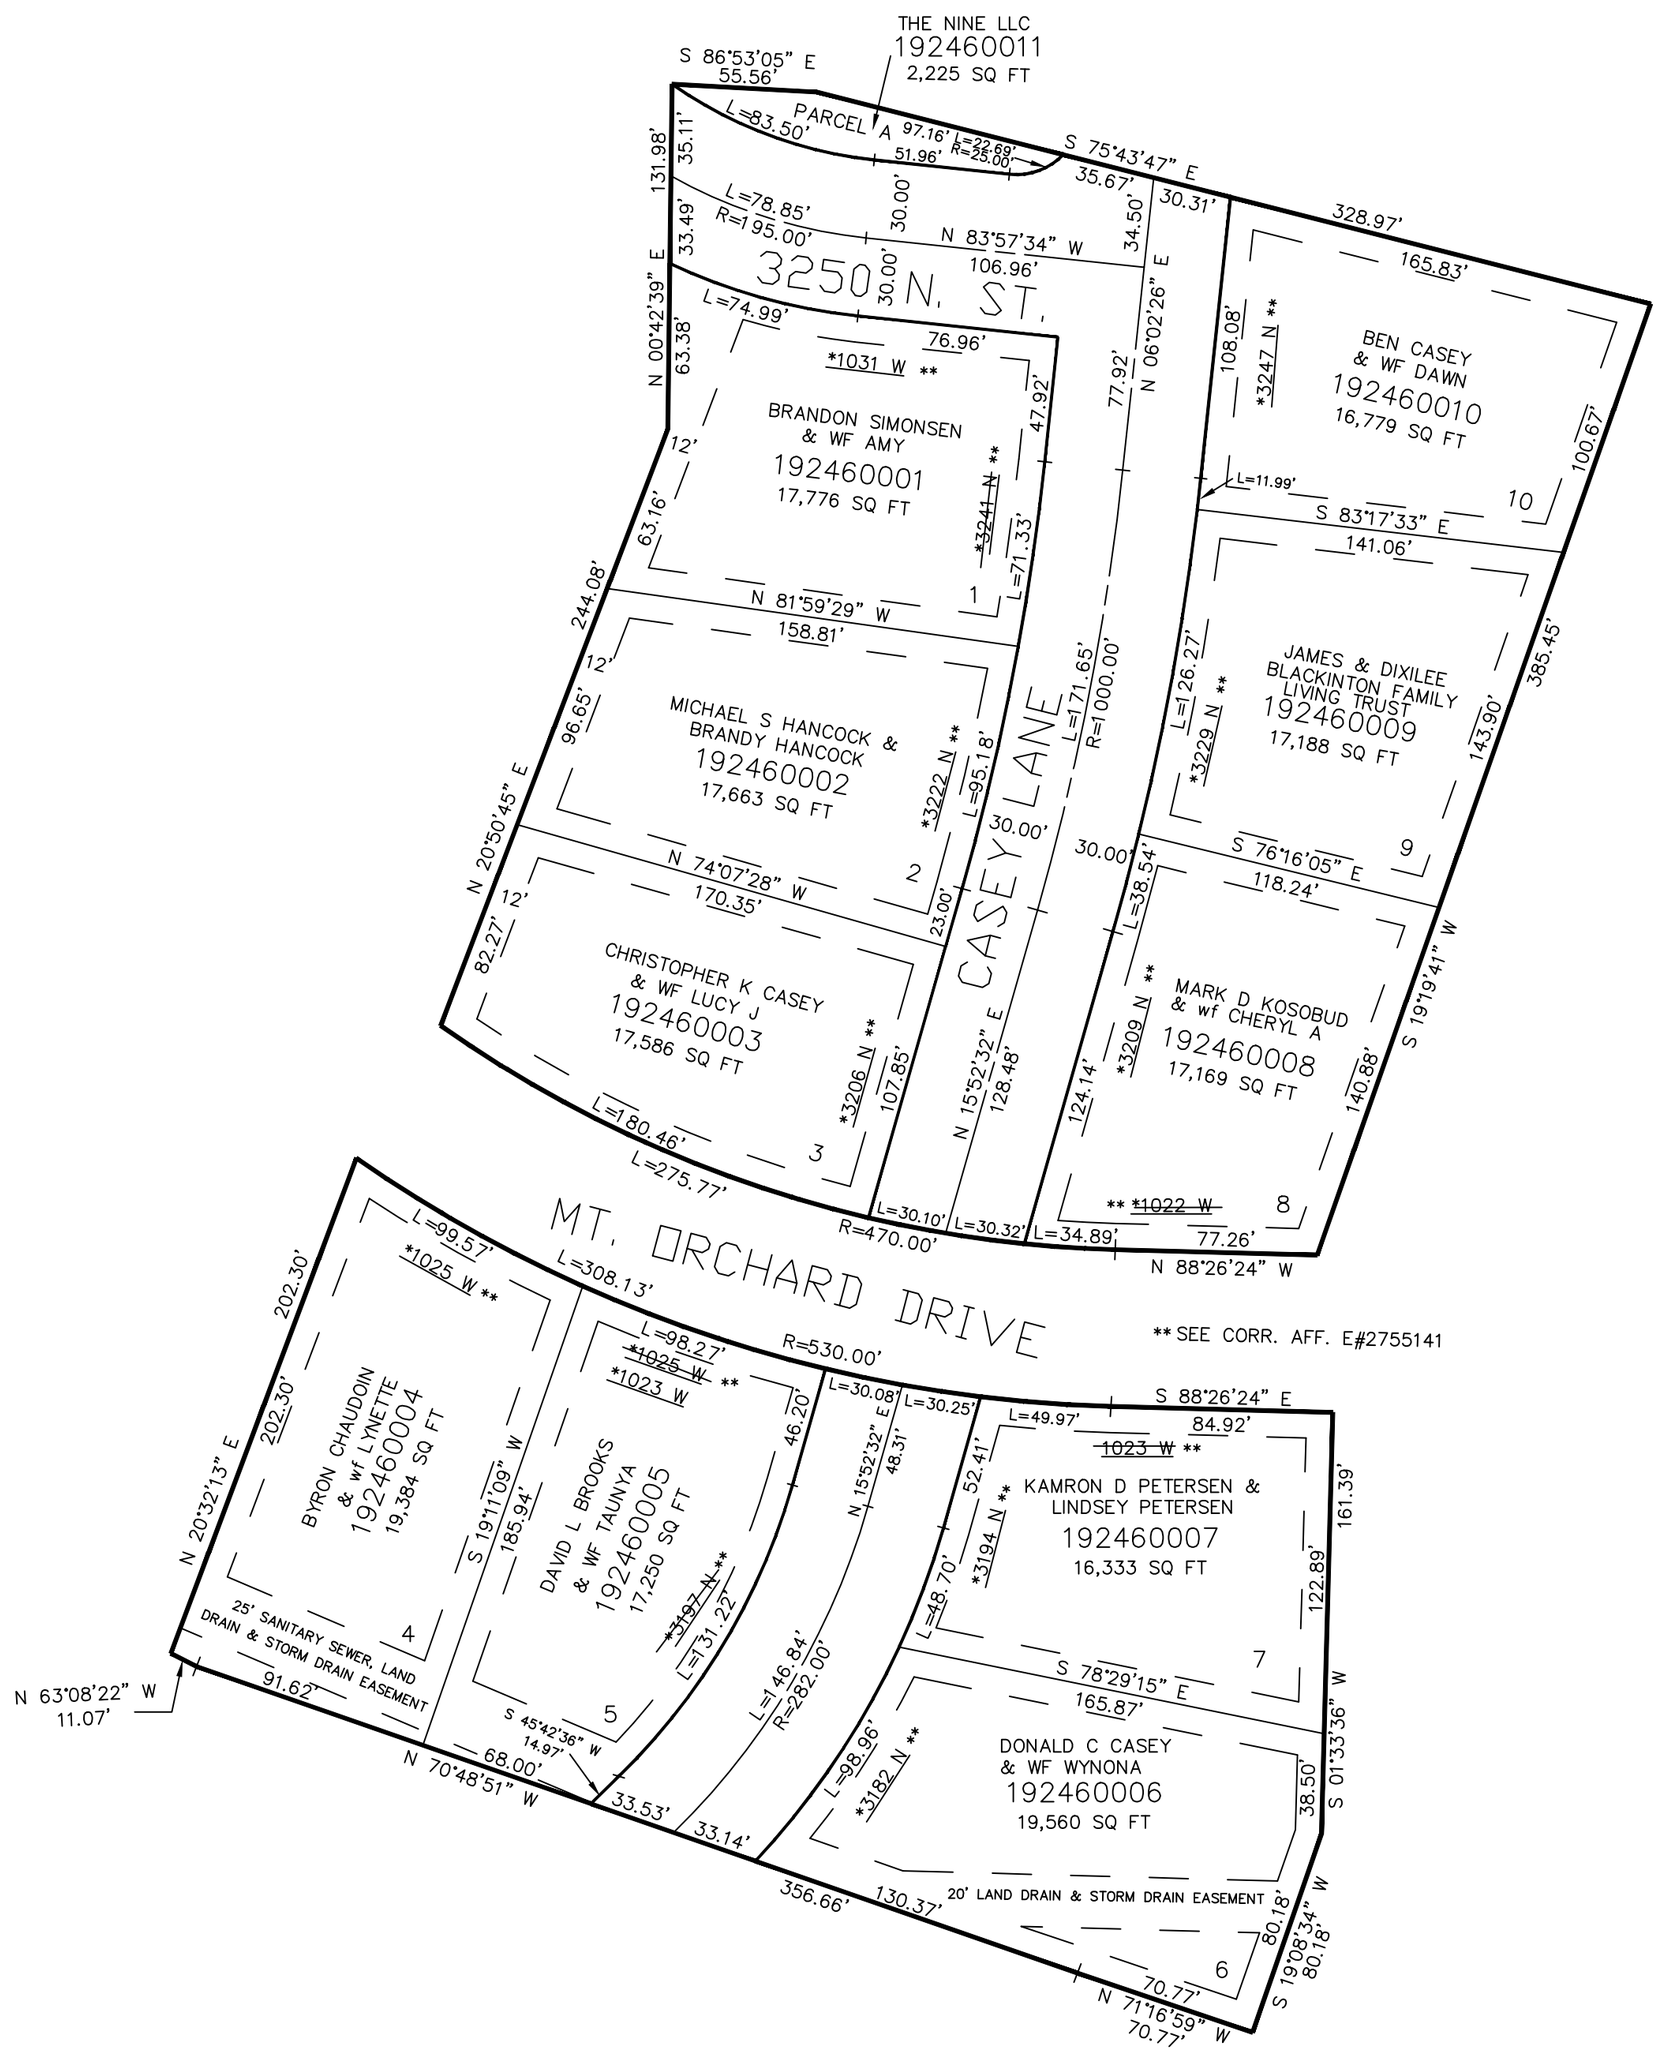

** AFFIDAVIT OF ADDRESS CORRECTIONS
E#2372050 27-OCT-2008.

*AFFIDAVIT ADDRESS CHANGE
E# 2309316 07-DEC-2007

FOR COMPLETE ENG DATA SEE ORIGINAL DEDICATION PLAT IN BOOK 65, PAGE 39 OF RECORDS.

10' UTILITY & DRAINAGE EASEMENTS EACH SIDE OF PROPERTY LINES AS INDICATED BY DASHED LINES EXCEPT AS OTHERWISE SHOWN.